2

LEGEND

- EROSION MAT URBAN CLASS I, TYPE A
- EROSION MAT CLASS I, TYPE A
- SILT FENCE
- EROSION BALE, BARRIER
- RIP RAP OR STONE DITCH CHECK
- SLOPE INTERCEPT
- ASPH — ASPHALTIC FLUME
- INLET PROTECTION, TYPES A B C D
- TEMPORARY DITCH CHECK
- SURFACE WATER FLOW

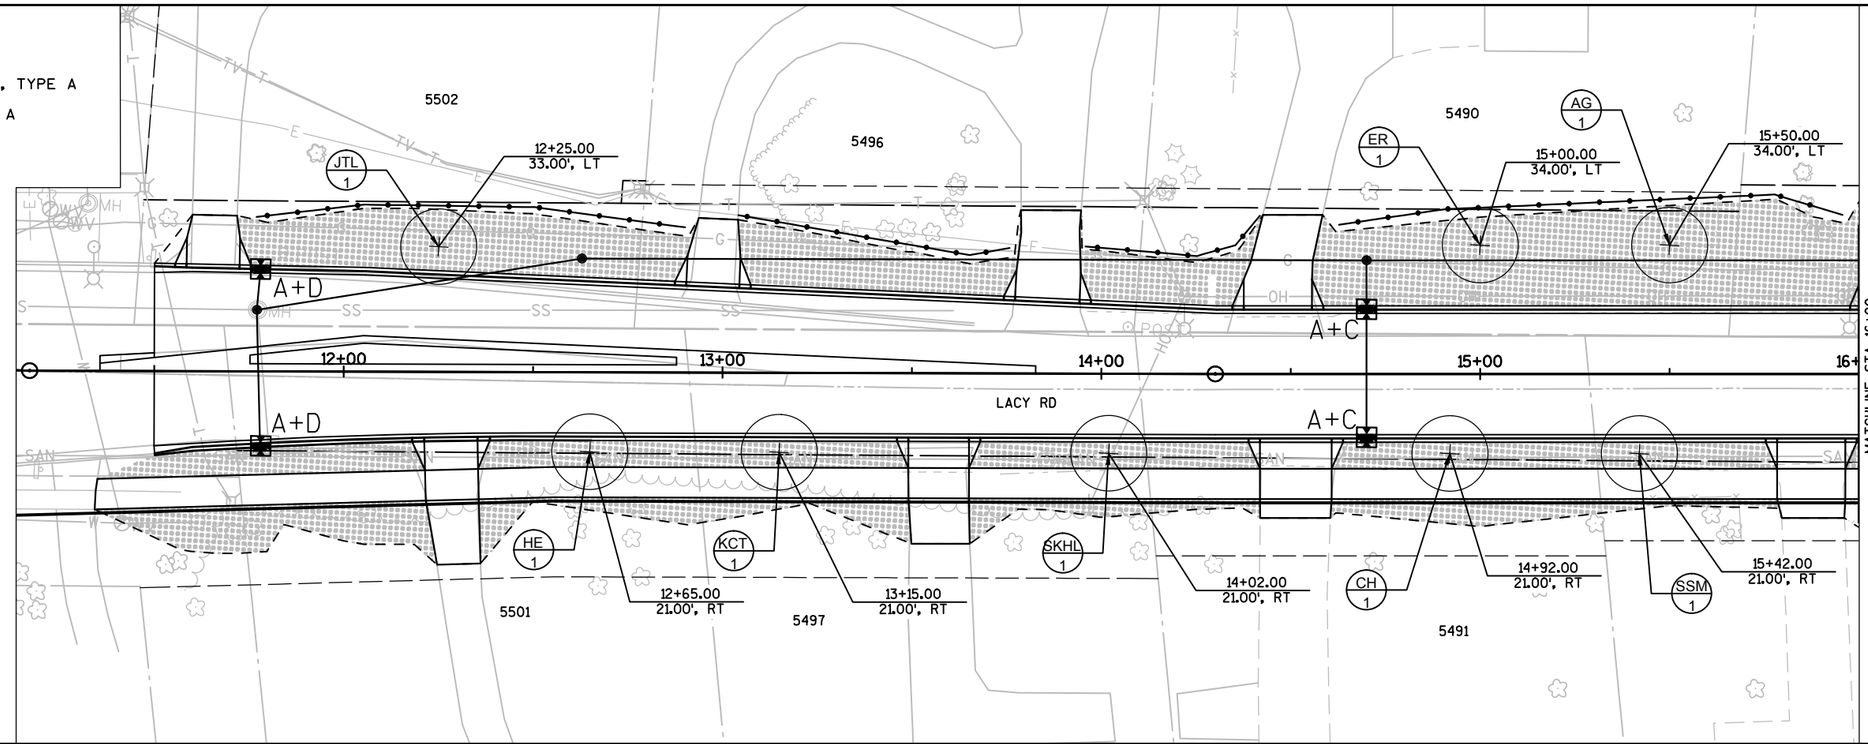

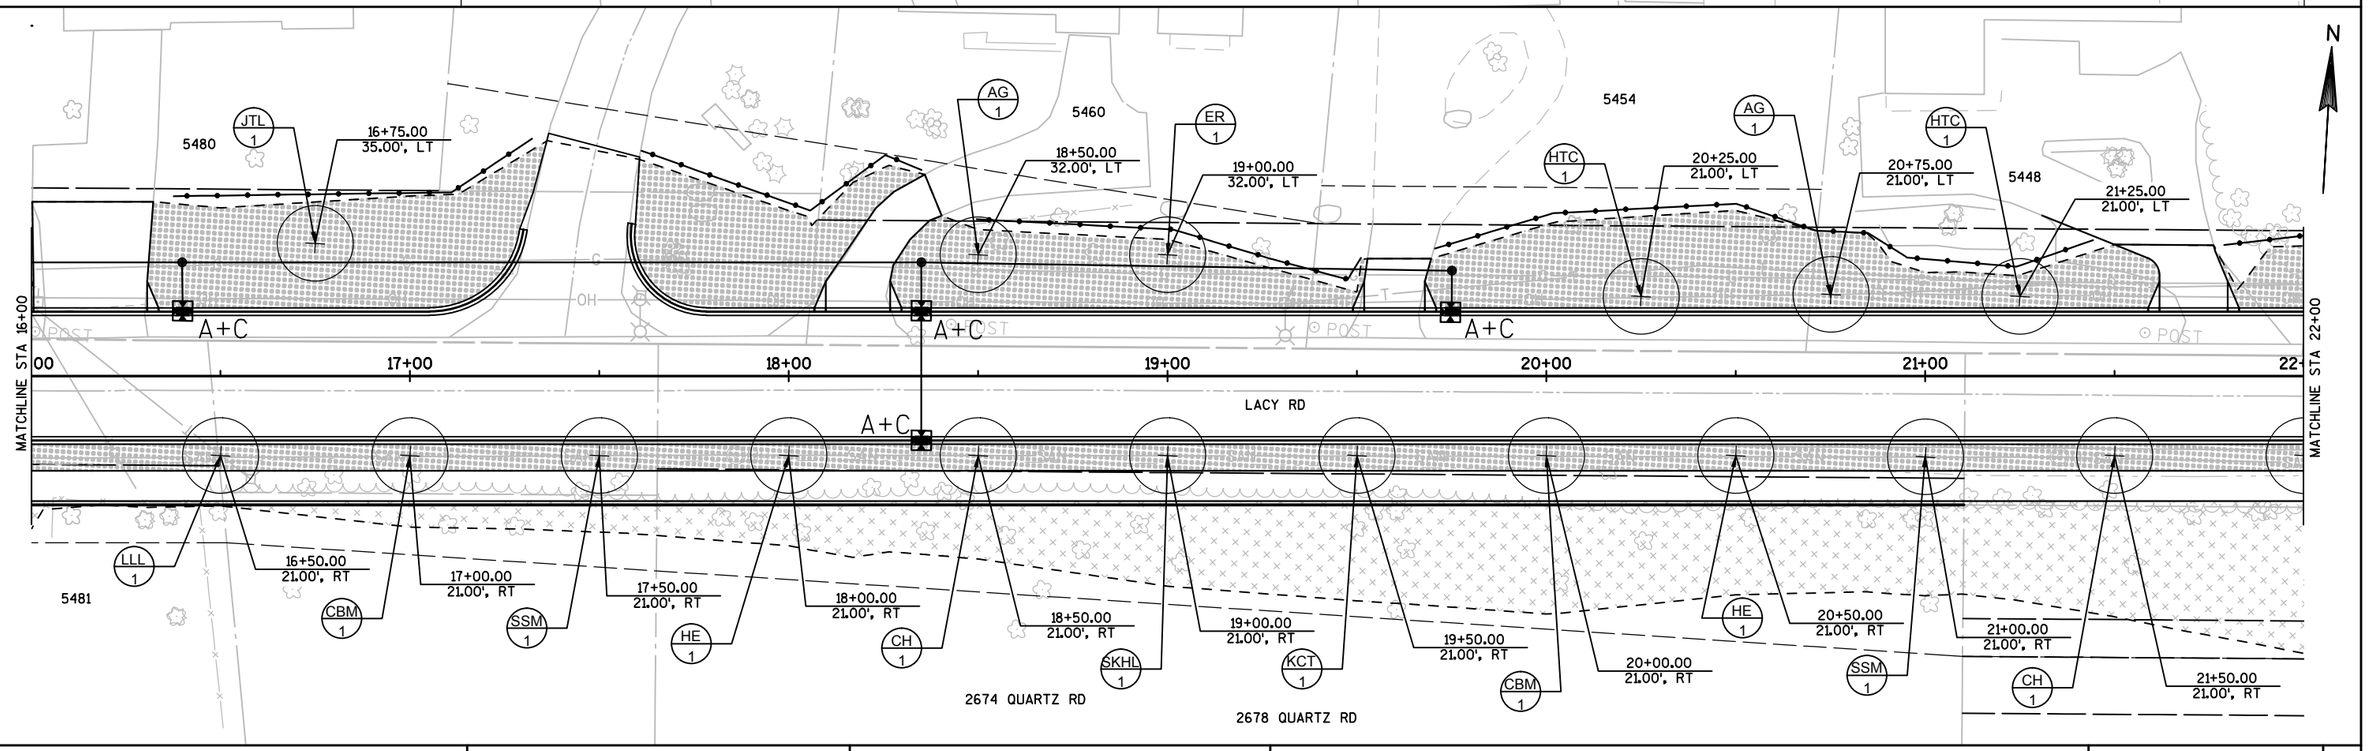

PROJECT NO:5849-00-11	HWY:LACY ROAD	COUNTY:DANE	EROSION CONTROL	SHEET PRE_48	E

FILE NAME : X:\0604100\151061.01\TECH\CAD\58490009\SHEETSPLAN\022001_EC.DWG PLOT DATE : 9/3/2008 9:36 AM PLOT BY : DAVID YAHNKE PLOT NAME : ----------

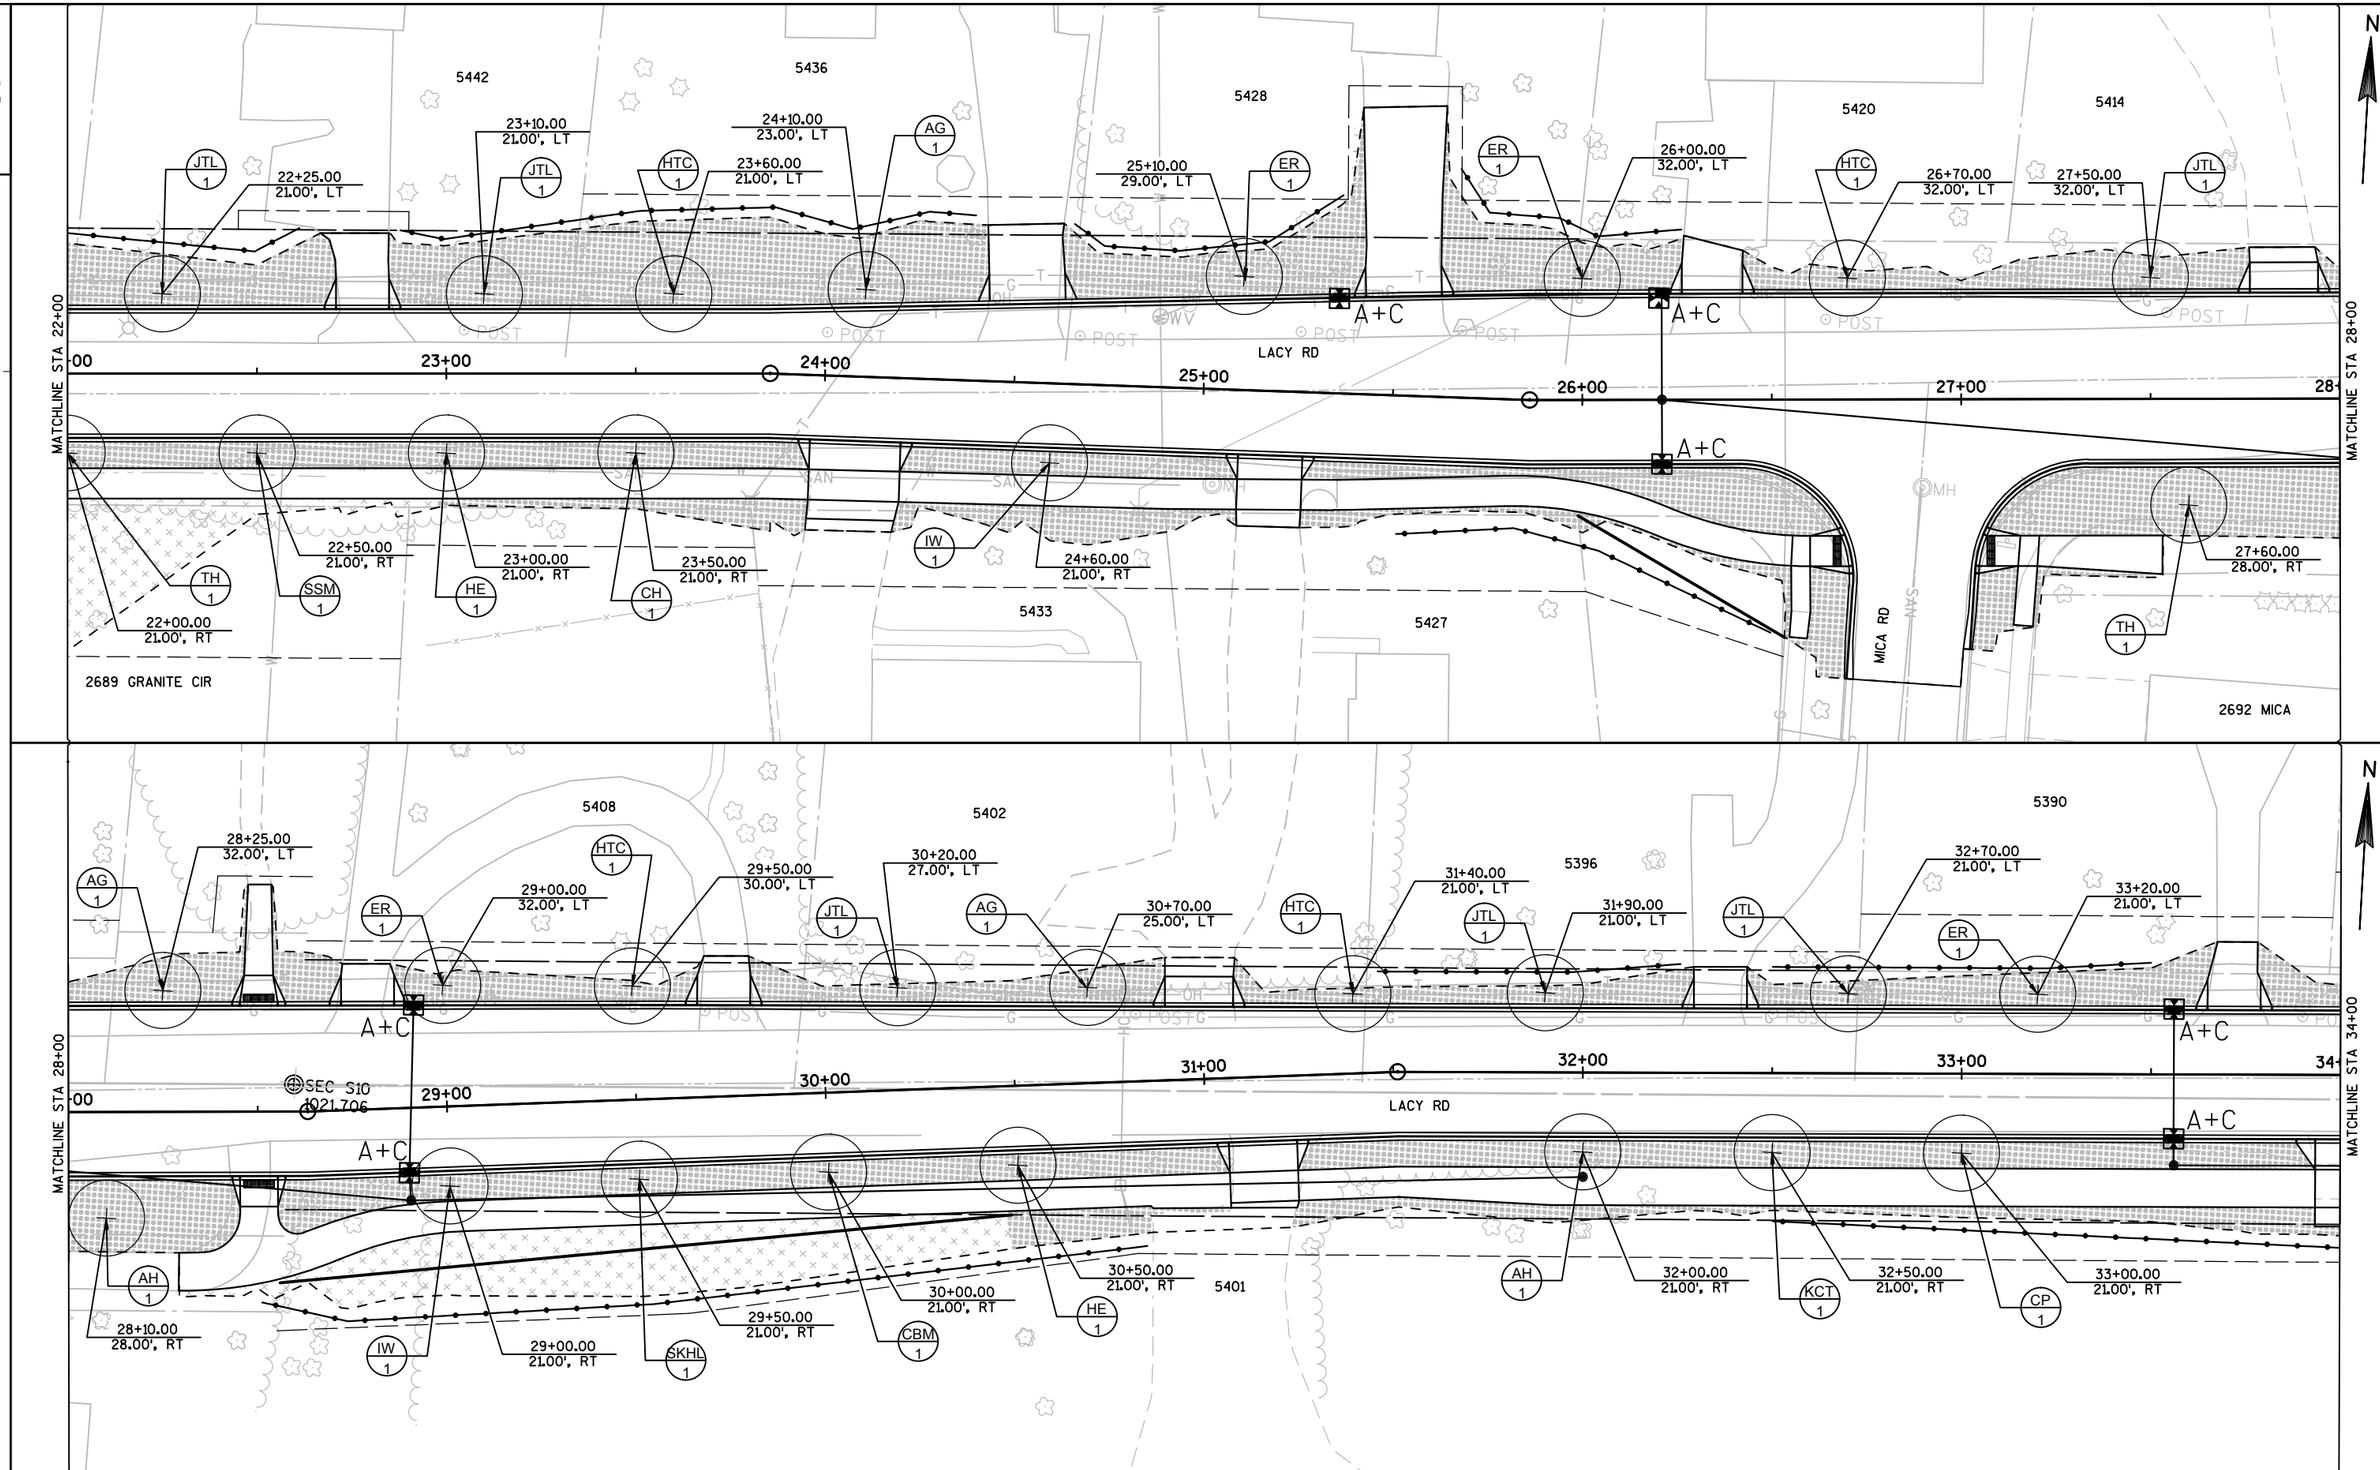

PROJECT NO:5849-00-11	HWY:LACY ROAD	COUNTY:DANE	EROSION CONTROL	SHEET E

PRE_49

FILE NAME : X:\0604100\151061.01\TECH\CAD\58490009\SHEETSPLAN\022001_EC.DWG PLOT DATE : 9/3/2008 9:36 AM PLOT BY : DAVID YAHNKE PLOT NAME : ----------

WISDOT/CADDS SHEET 42

2

5386 5356 5360

JTL 1 — 34+60.00 21.00', LT
ER 1 — 35+10.00 21.00', LT
HTC 1 — 35+60.00 21.00', LT
AG 1 — 36+10.00 21.00', LT
ER 1 — 36+60.00 21.00', LT
AG 1 — 37+10.00 21.00', LT
ER 1 — 37+60.00 21.00', LT
HTC 1 — 38+10.00 21.00', LT
JTL 1 — 38+60.00 21.00', LT

MATCHLINE STA 34+00 — MATCHLINE STA 40+00

35+00 36+00 37+00 38+00 39+00

LACY RD

A+C A+C

LLL 1 — 35+75.00 28.00', RT
SSM 1 — 36+25.00 28.00', RT
HE 1 — 36+75.00 28.00', RT

N

2

CP 1 — 43+20.00 27.00', LT
JTL 1 — 44+00.00 23.00', LT
AG 1 — 44+50.00 21.00', LT
ER 1 — 45+00.00 21.00', LT
HTC 1 — 45+50.00 21.00', LT

6' LOW-GRO/NO-MOW SEED MIX

CV 11 EF 3 JS 5 VC 6 PA 5 PA 8 JS 5 EF 3 CV 17 JS 5 LS 20 CV 9 PA 9 JS 5 EF 3 RA 9

A+C A+D A+D A+C A+C A+C A+C A+C A+C A+C

41+00 42+00 43+00 44+00 45+00

LACY RD

G 1 — 44+85.00 21.00', RT
AH 1 — 44+35.00 21.00', RT
CP 1 — 43+00.00 17.00', RT

5352 BALLYDUFF ST

MATCHLINE STA 40+00 — MATCHLINE STA 46+00

N

PROJECT NO:5849-00-11	HWY:LACY ROAD	COUNTY:DANE	EROSION CONTROL	SHEET PRE_50	E

FILE NAME : X:\0604100\151061.01\TECH\CAD\58490009\SHEETSPLAN\022001_EC.DWG PLOT DATE : 9/3/2008 9:36 AM PLOT BY : DAVID YAHNKE PLOT NAME : ----------

WISDOT/CADDS SHEET 42

2

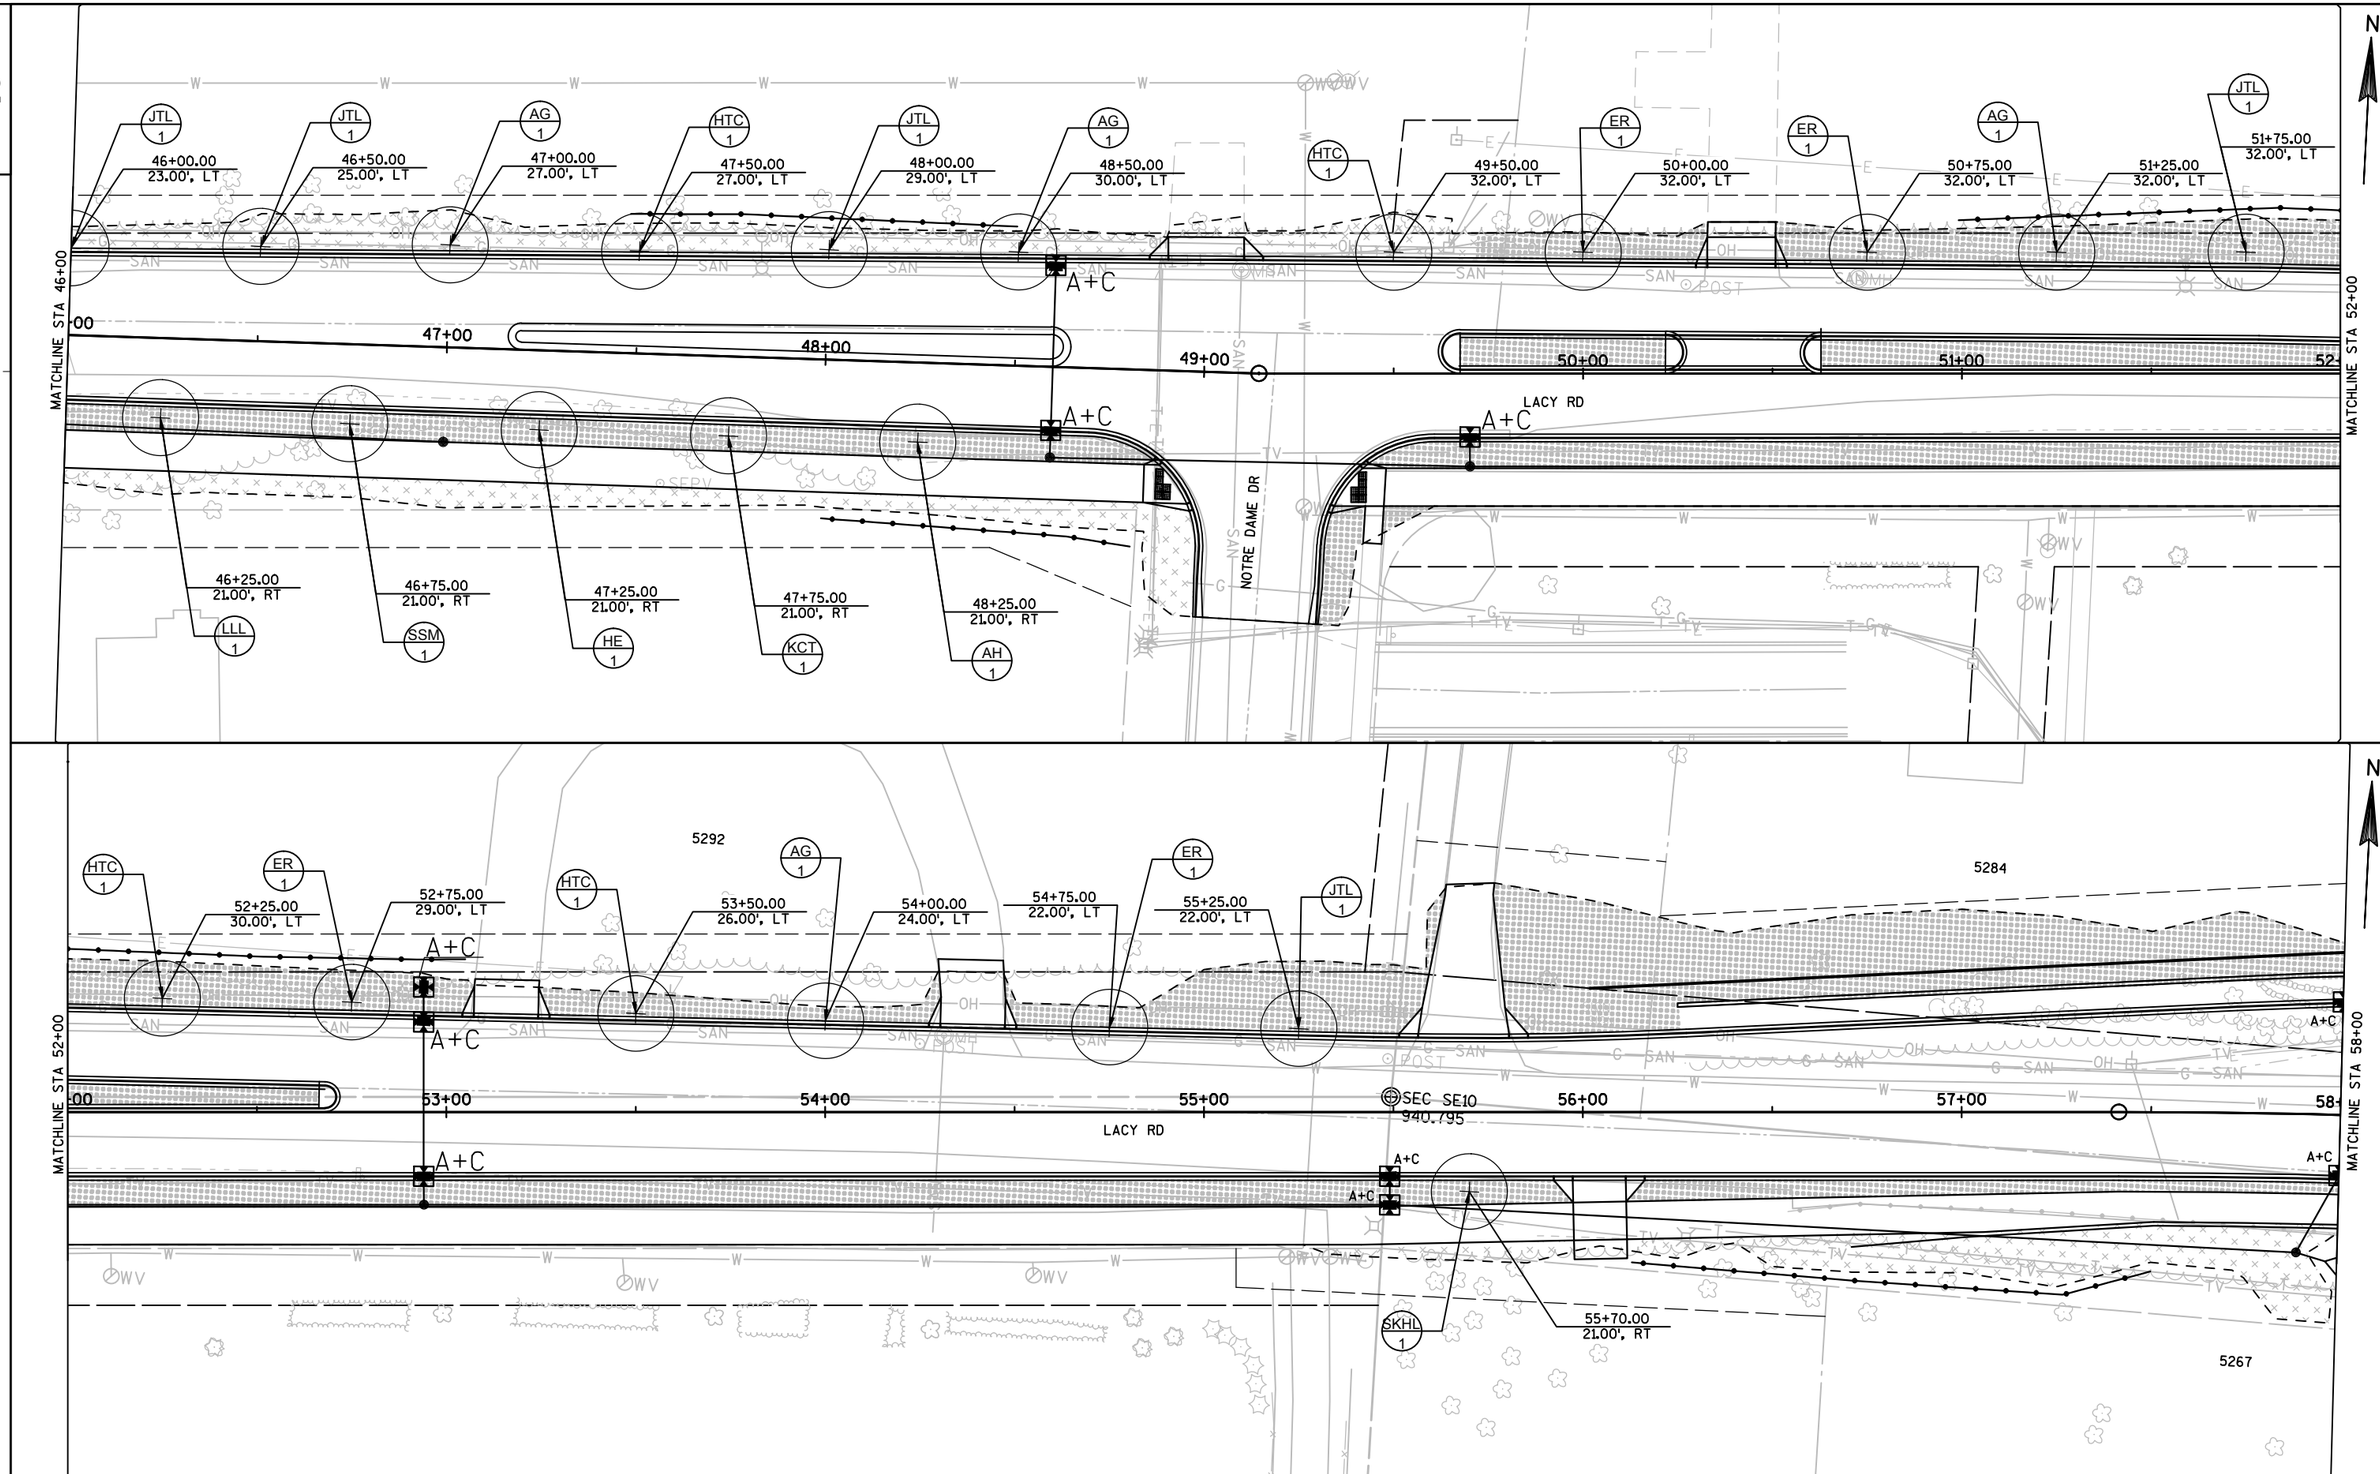

2

PROJECT NO:5849-00-11	HWY:LACY ROAD	COUNTY:DANE	EROSION CONTROL	SHEET E

PRE_51

FILE NAME : X:\0604100\151061.01\TECH\CAD\58490009\SHEETSPLAN\022001_EC.DWG PLOT DATE : 9/3/2008 9:36 AM PLOT BY : DAVID YAHNKE PLOT NAME : ----------

WISDOT/CADDS SHEET 42

2

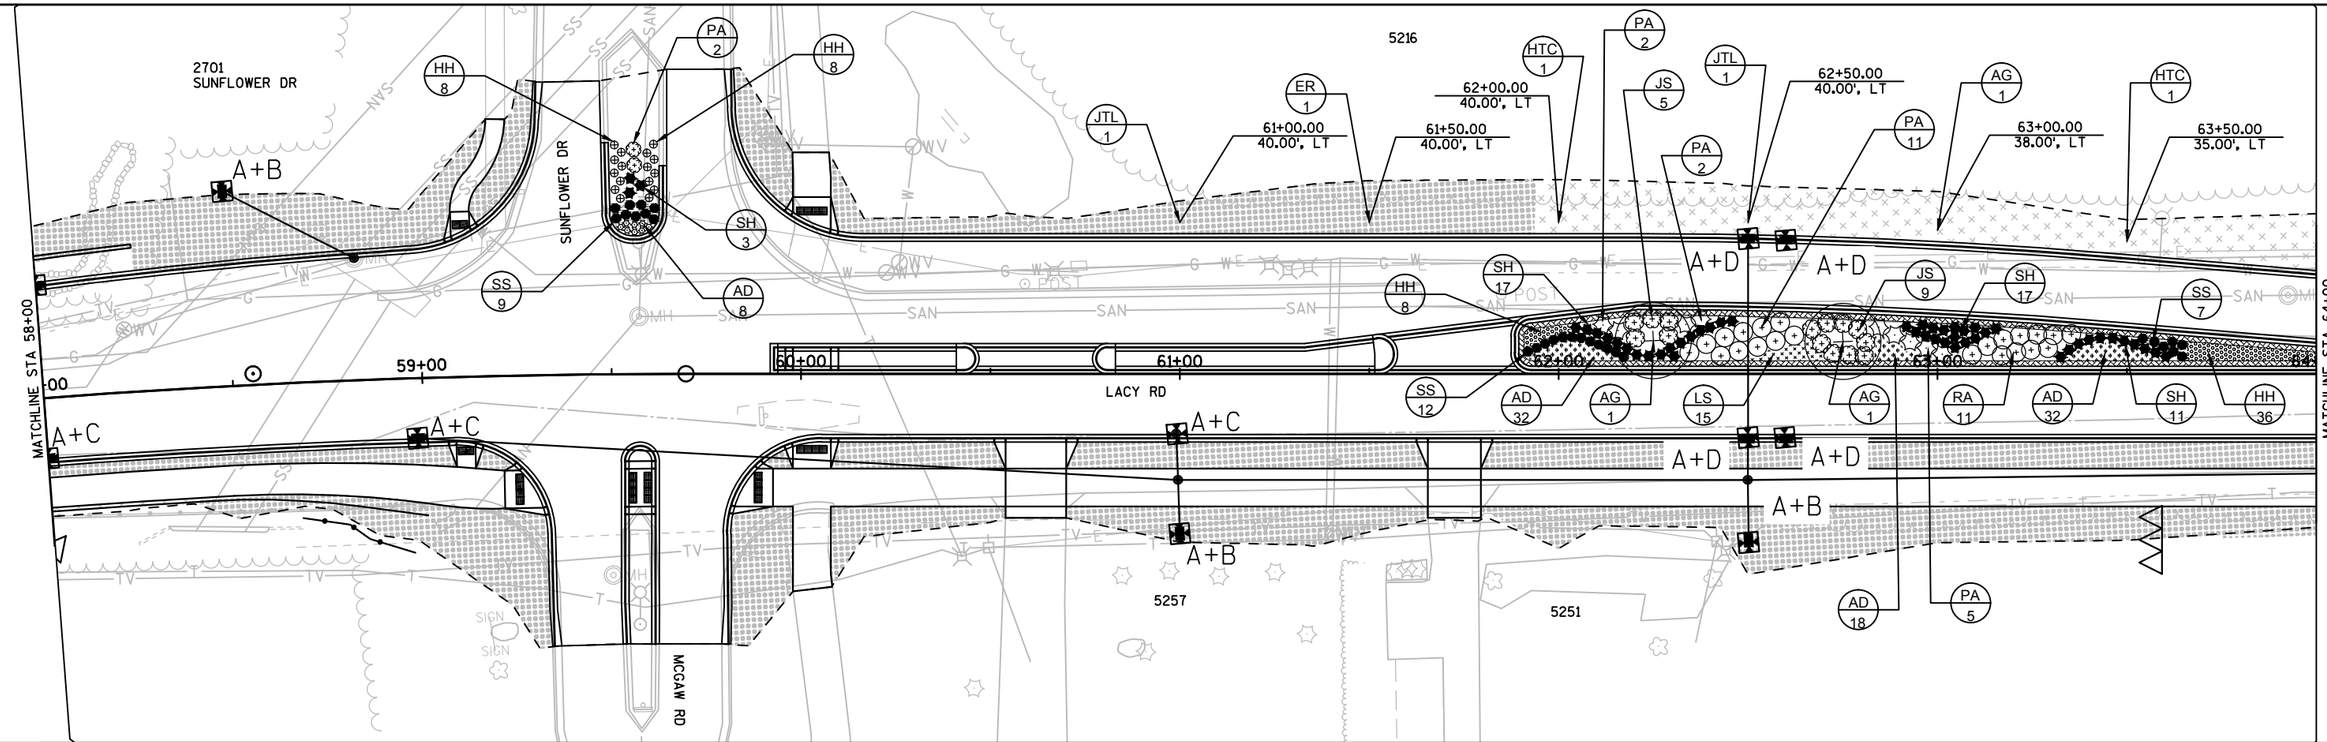

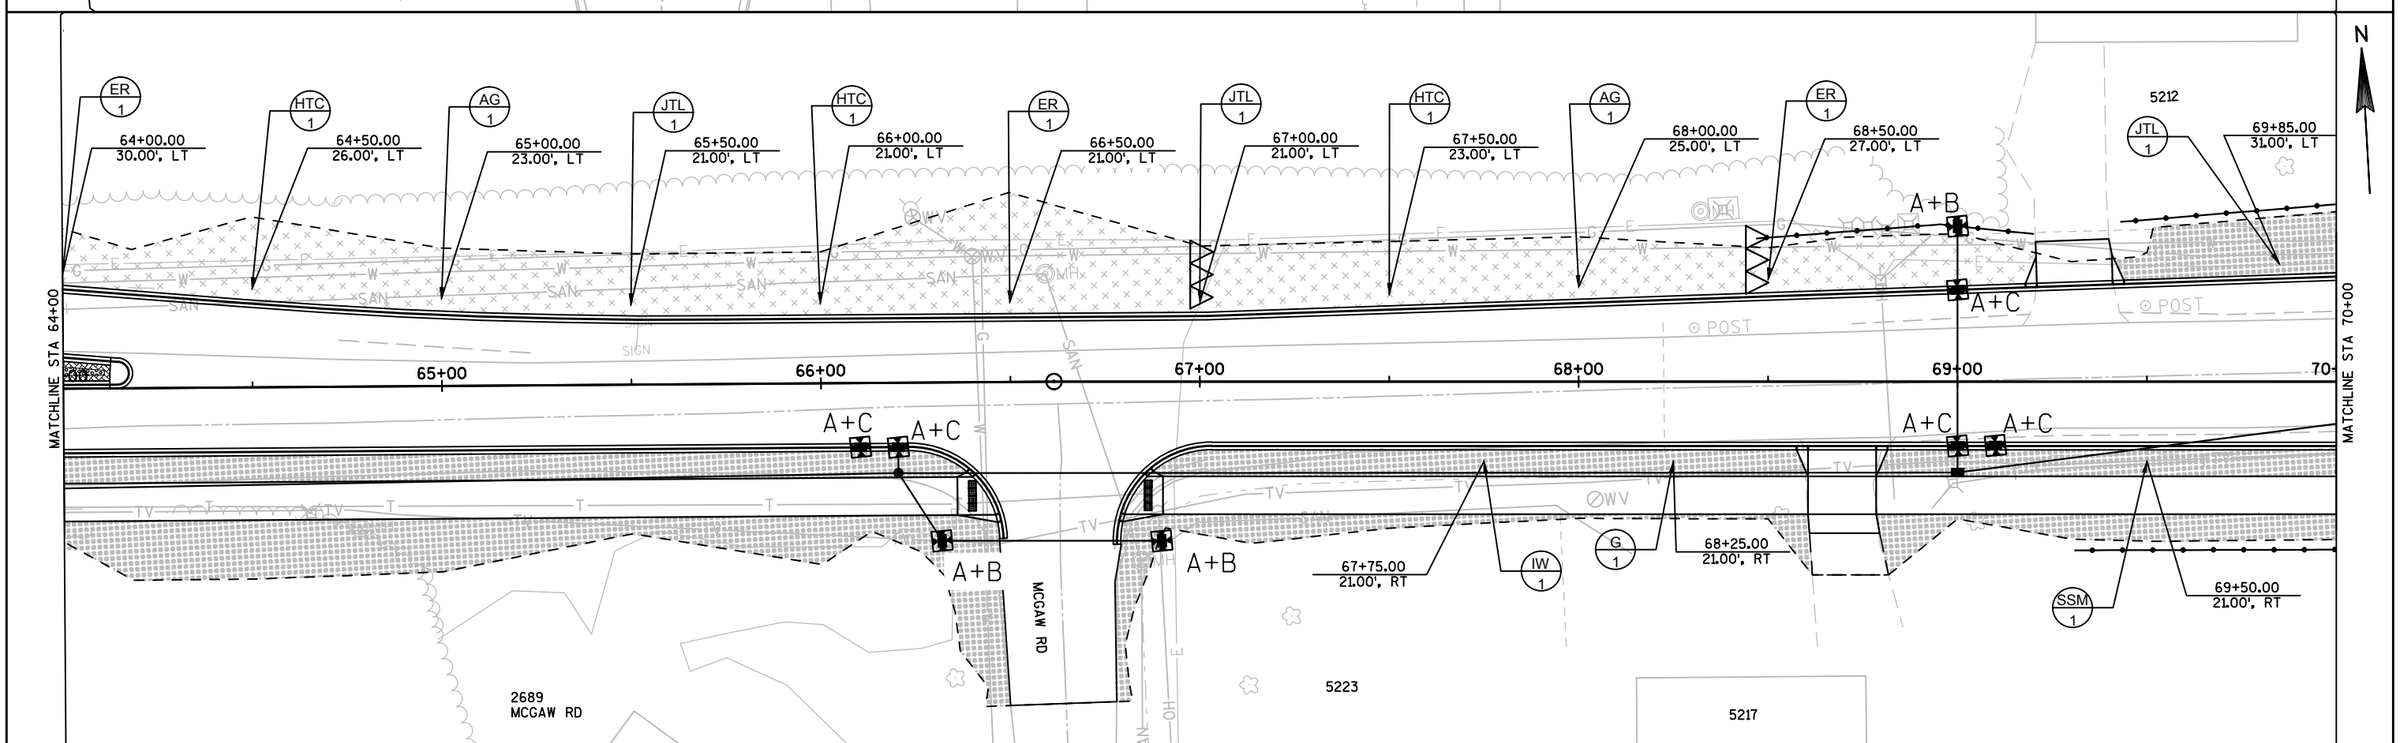

PROJECT NO:5849-00-11	HWY:LACY ROAD	COUNTY:DANE	EROSION CONTROL	SHEET E

FILE NAME : X:\0604100\151061.01\TECH\CAD\58490009\SHEETSPLAN\022001_EC.DWG PLOT DATE : 9/3/2008 9:36 AM PLOT BY : DAVID YAHNKE PLOT NAME : ----------

PRE_52

WISDOT/CADDS SHEET 42

2

2701
JONES FARM DR

AG 1
70+35.00
34.00', LT
JTL 1
70+85.00
32.00', LT
A+C
HH 12
PA 5
AD 6
SH 15
RA 5
SH 4
PA 1
SS 3
LS 9
LS 9
AD 5
AD 9
A+C
A+C
A+C
A+C
JONES FARM RD
JTL 1
72+70.00
28.00', LT
HTC 1
73+20.00
24.00', LT

MATCHLINE STA 70+00

72+00
73+00
74+00
75+00
76+00
LACY RD

MATCHLINE STA 76+00

70+00.00
21.00', RT
HE 1
SS 5
SH 10
70+50.00
21.00', RT
IW 1
71+00.00
21.00', RT
LLL 1
71+75.00
21.00', RT
TH 1
72+25.00
21.00', RT
AH 1
72+75.00
21.00', RT
SSM 1
73+25.00
21.00', RT
HE 1
73+75.00
21.00', RT
AH 1
SKHL 1
74+50.00
21.00', RT
75+00.00
21.00', RT
CBM 1
75+50.00
21.00', RT
CH 1

5197

N

MATCHLINE STA 76+00

A+C
LACY RD
A+D

77+00
78+00
79+00
80+00
81+00
82+00

MATCHLINE STA 82+00

A+C
A+C
A+C
A+C
SSM 1
77+40.00
21.00', RT
HE 1
77+90.00
21.00', RT
KCT 1
78+40.00
21.00', RT
N. PARK LANE

109+00'SS'
108+00'SS'
PT: 107+69.20'SS'
SYENE RD

N

PROJECT NO:5849-00-11	HWY:LACY ROAD	COUNTY:DANE	EROSION CONTROL	SHEET E

PRE_53

FILE NAME : X:\0604100\151061.01\TECH\CAD\58490009\SHEETSPLAN\022001_EC.DWG PLOT DATE : 9/3/2008 9:36 AM PLOT BY : DAVID YAHNKE PLOT NAME : ----------

WISDOT/CADDS SHEET 42

SYM	COMMON NAME	VARIETY/CULTIVAR
	Trees	
AG	Autum Brilliance Serviceberry	Autumn Brilliance
ER	Eastern redbud	Columbus
HTC	Hawthorn, Thornless Cockspur	Winter King
JTL	Japenese Tree Lilac	Ivory Silk
CH	Common Hackberry	Prairie Pride
HE	Elm, Hybrid	Homestead Regal or Frontier
SKHL	Honeylocust, Skyline (Thornless)	Skyline Thornless
KCT	Kentucky Coffee Tree	Expresso or other male only
LLL	Littleleaf Linden	PNI 6025 Greenspire
CBM	Maple, Celebration	Celzam
SSM	State Street Maple	Morton
CP	Callery Pear	Autum Blaze
G	Ginko	Autum Gold
TH	Turkish hazelnut	
AH	American Hornbeam	Firespire
IW	Ironwood	
	Shrubs	
RA	Gro-Low Sumac	
VC	Spice Island Koreanspice Viburnum	
EF	Emerald Green Wintercreeper	
JS	Buffalo Juniper	
	Perennials	
AD	Woods Blue Aster	
CV	Moonbeam Coreopsis	
HH	Happy Returns Daylily	
LS	Kobold Gayfeather	
PA	Russian Sage	
SS	Autumn Joy Stonecrop	
SH	Tara Prairie Dropseed	