PLOT DATE : 5/23/2019 9:52 AM

PLOT BY : KL ENGINEERING

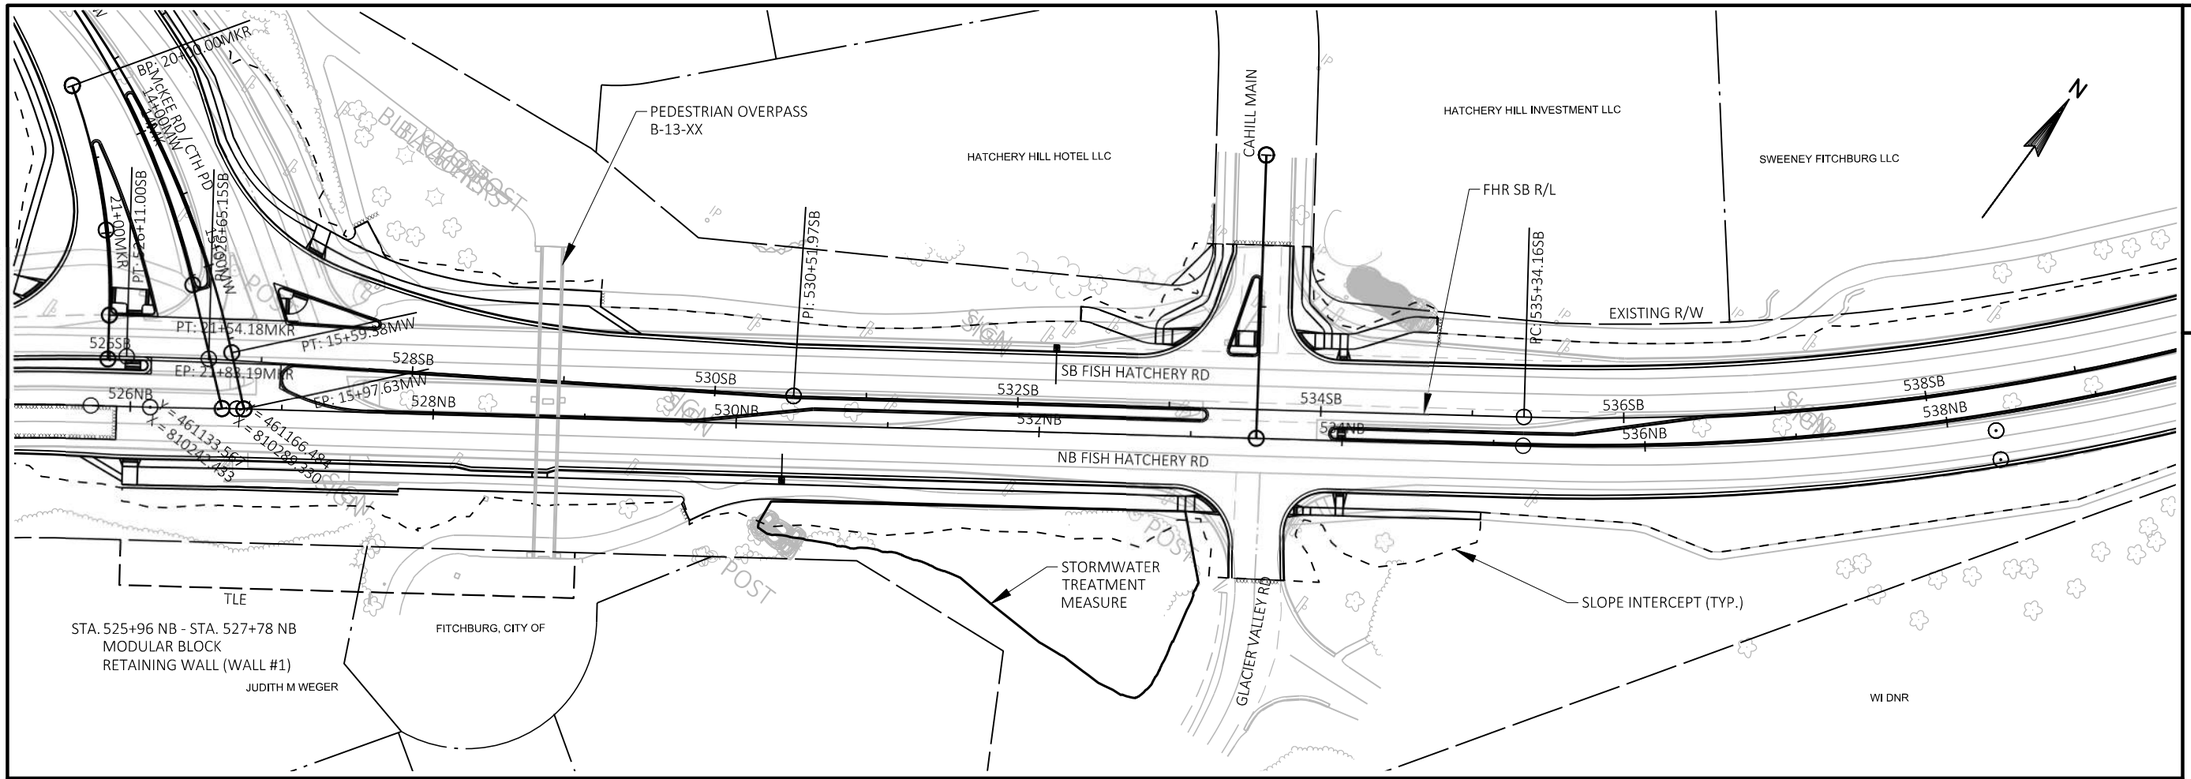

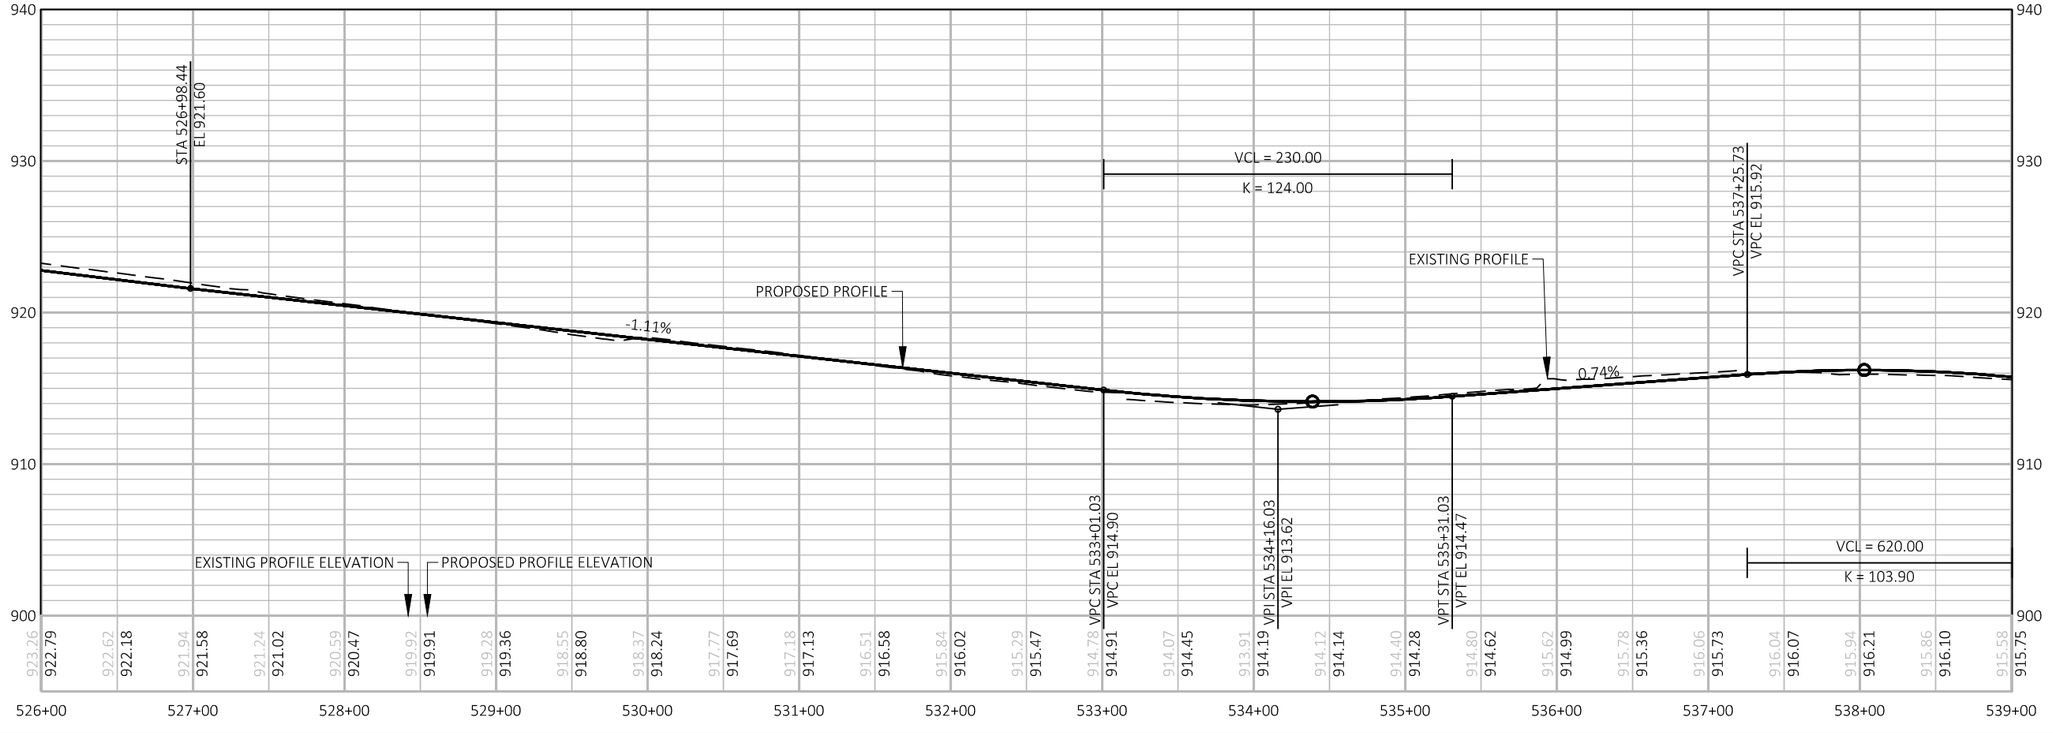

| | | |

PLOT DATE : 5/23/2019 9:52 AM

PLOT BY : KL ENGINEERING

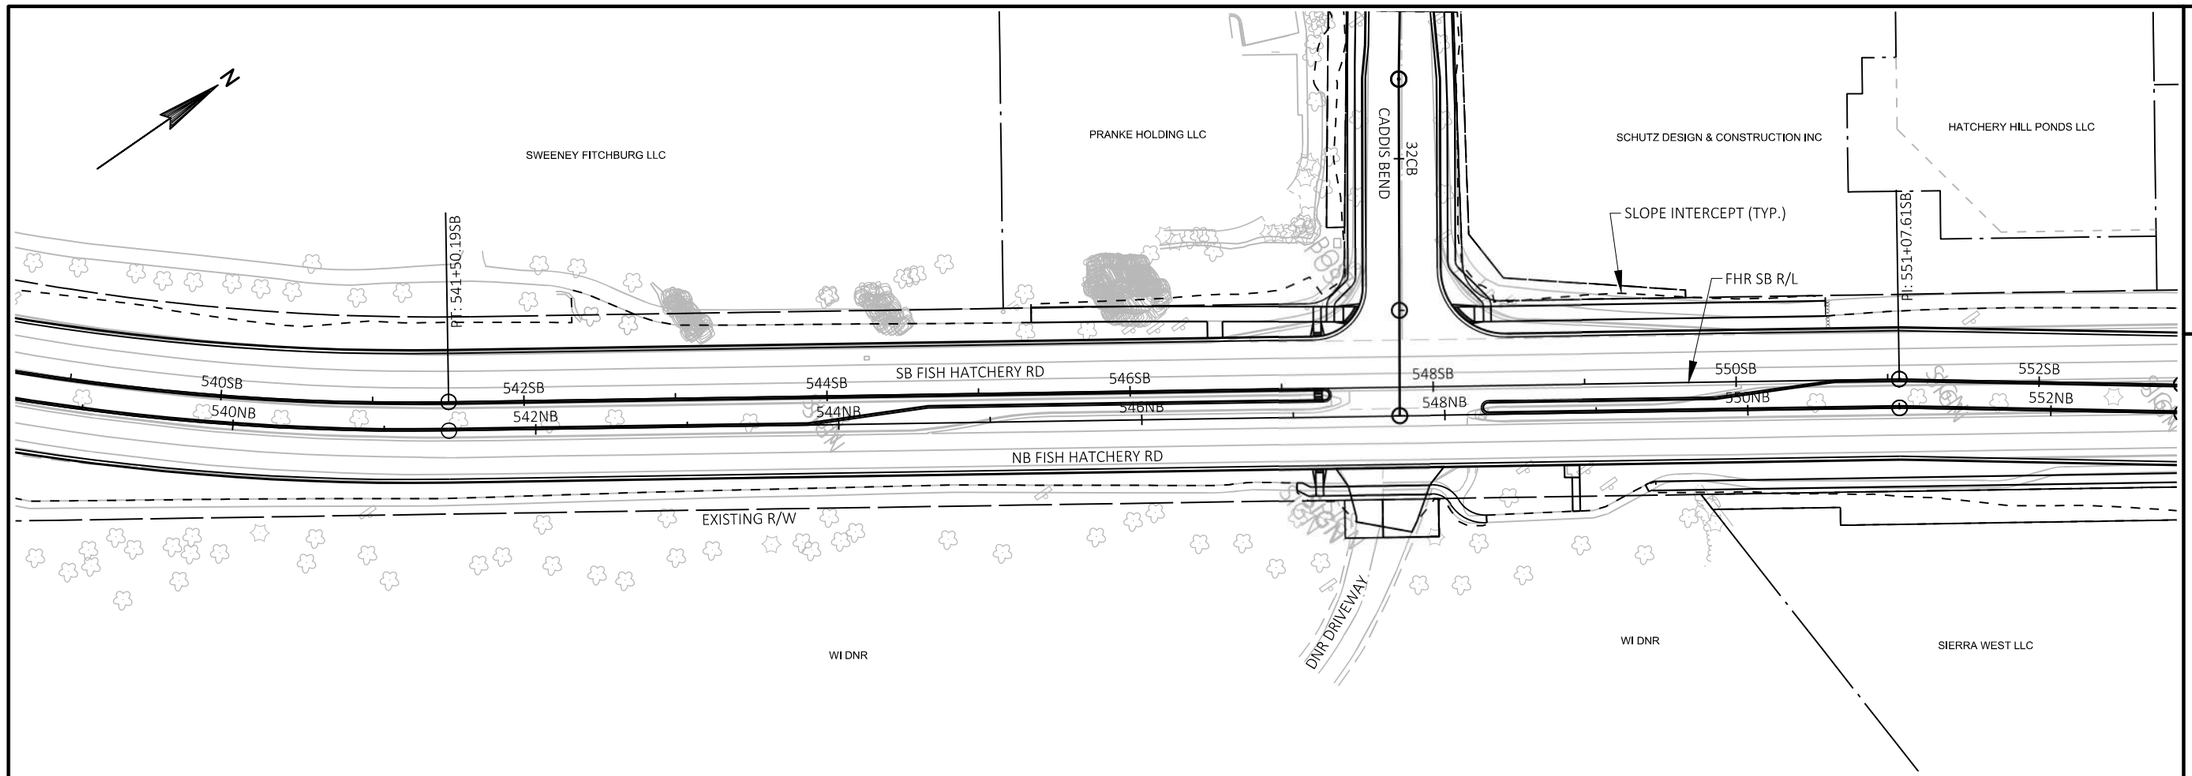

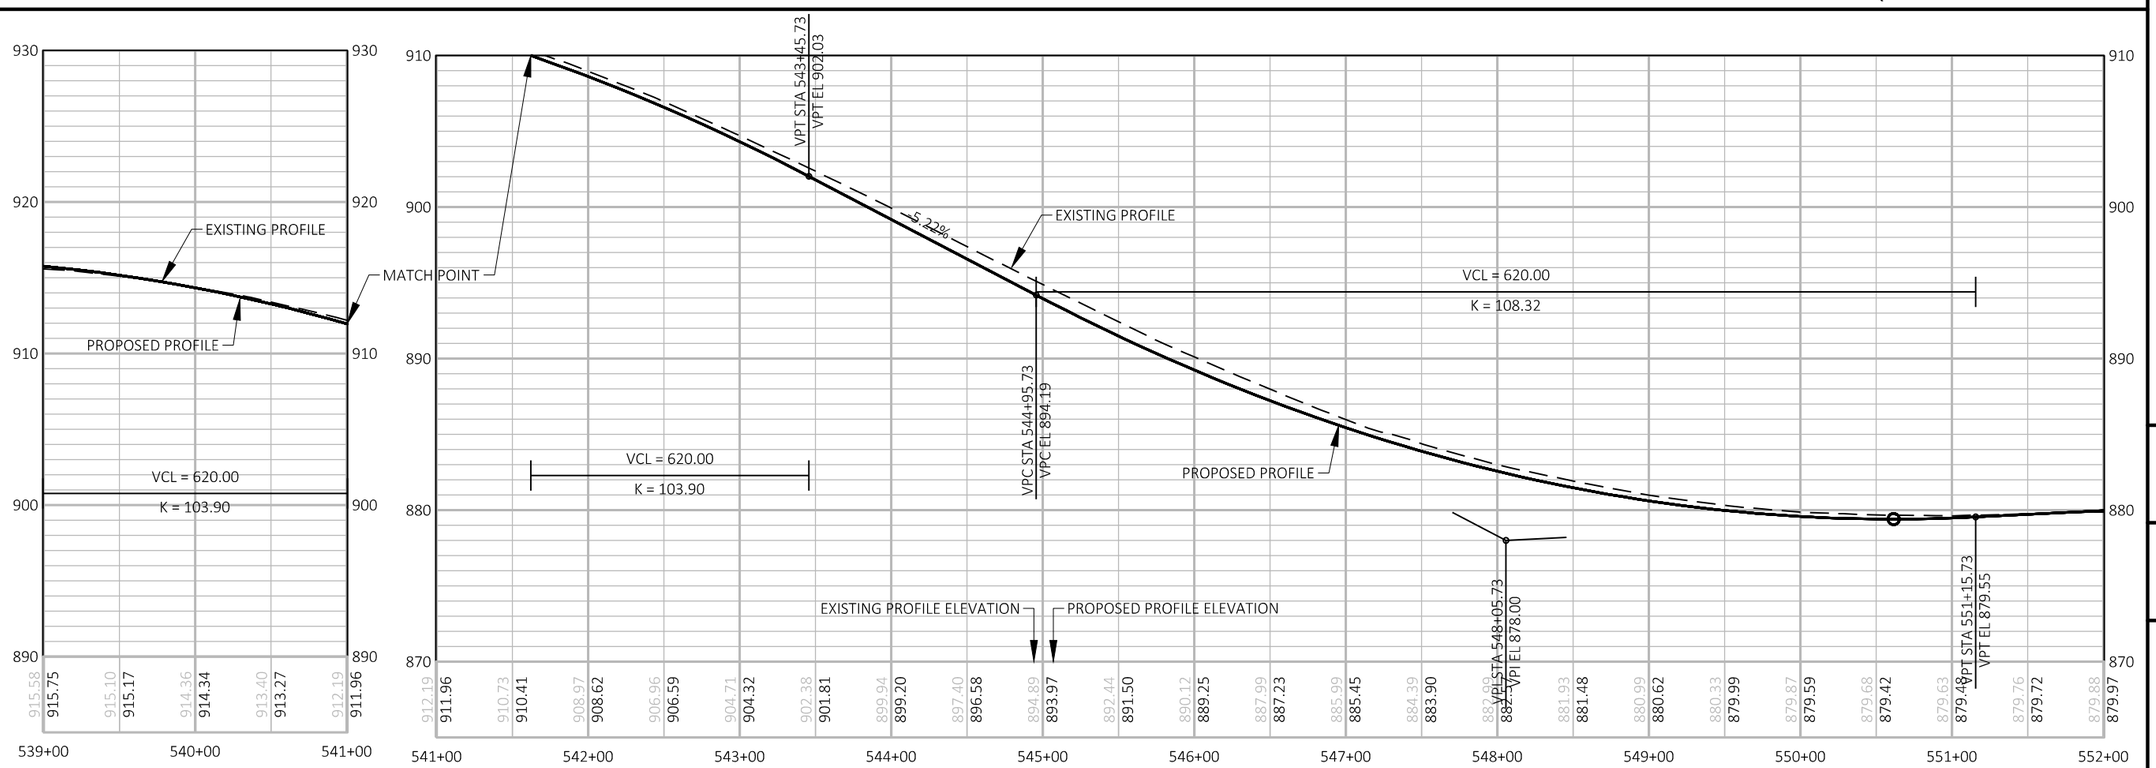

FILE NAME : G:\FITCHBRG\18013-000\CIVIL3D\SHEETSPLAN\PLAN & PROFILE\FHR-P&P-SB.DWG

CITY OF FITCHBURG

PLAN & PROFILE SHEET
FISH HATCHERY RD - SOUTHBOUND

KL Engineering
[A] Better Experience
5400 King James Way
Suite 200
Madison, WI. 53719
Phone: (608) 663-1218
Phone: (800)-810-4012
http://klengineering.com
email@klengineering.com

Project No:	19-3488
Date:	OCTOBER 2018
Designed By:	LMW
Drafted By:	STD
Checked By:	LMW

Revisions: XX-XX-XXXX

SHEET NO.

3 OF 8

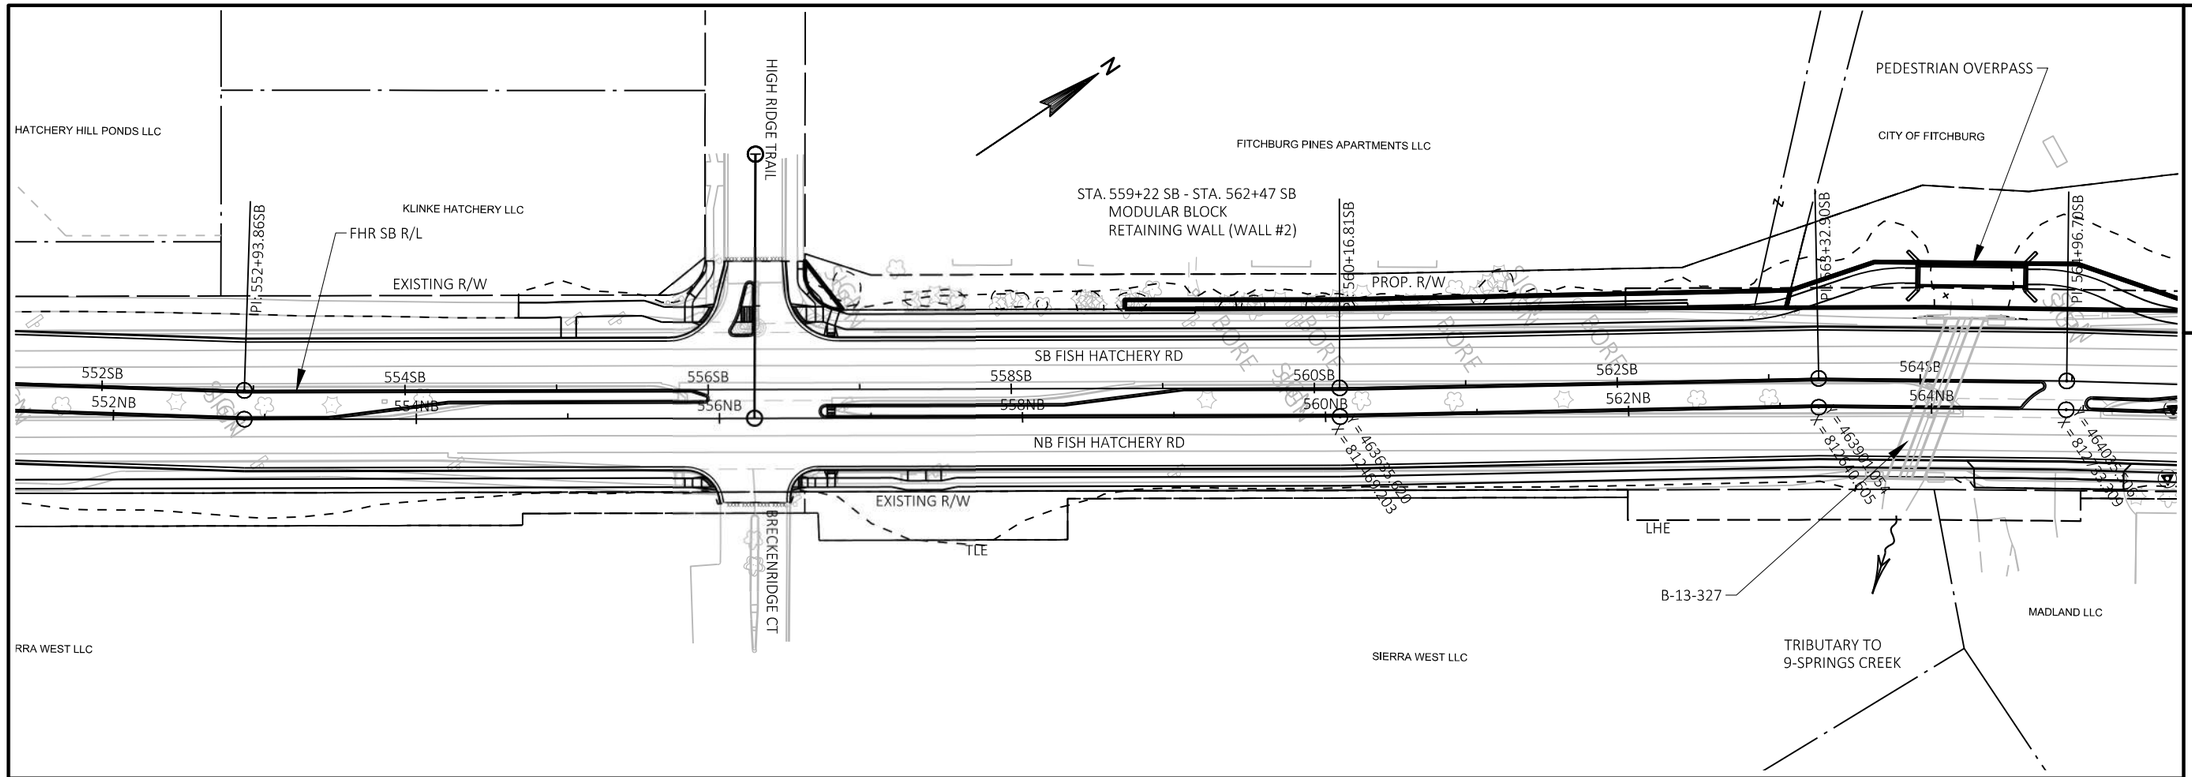

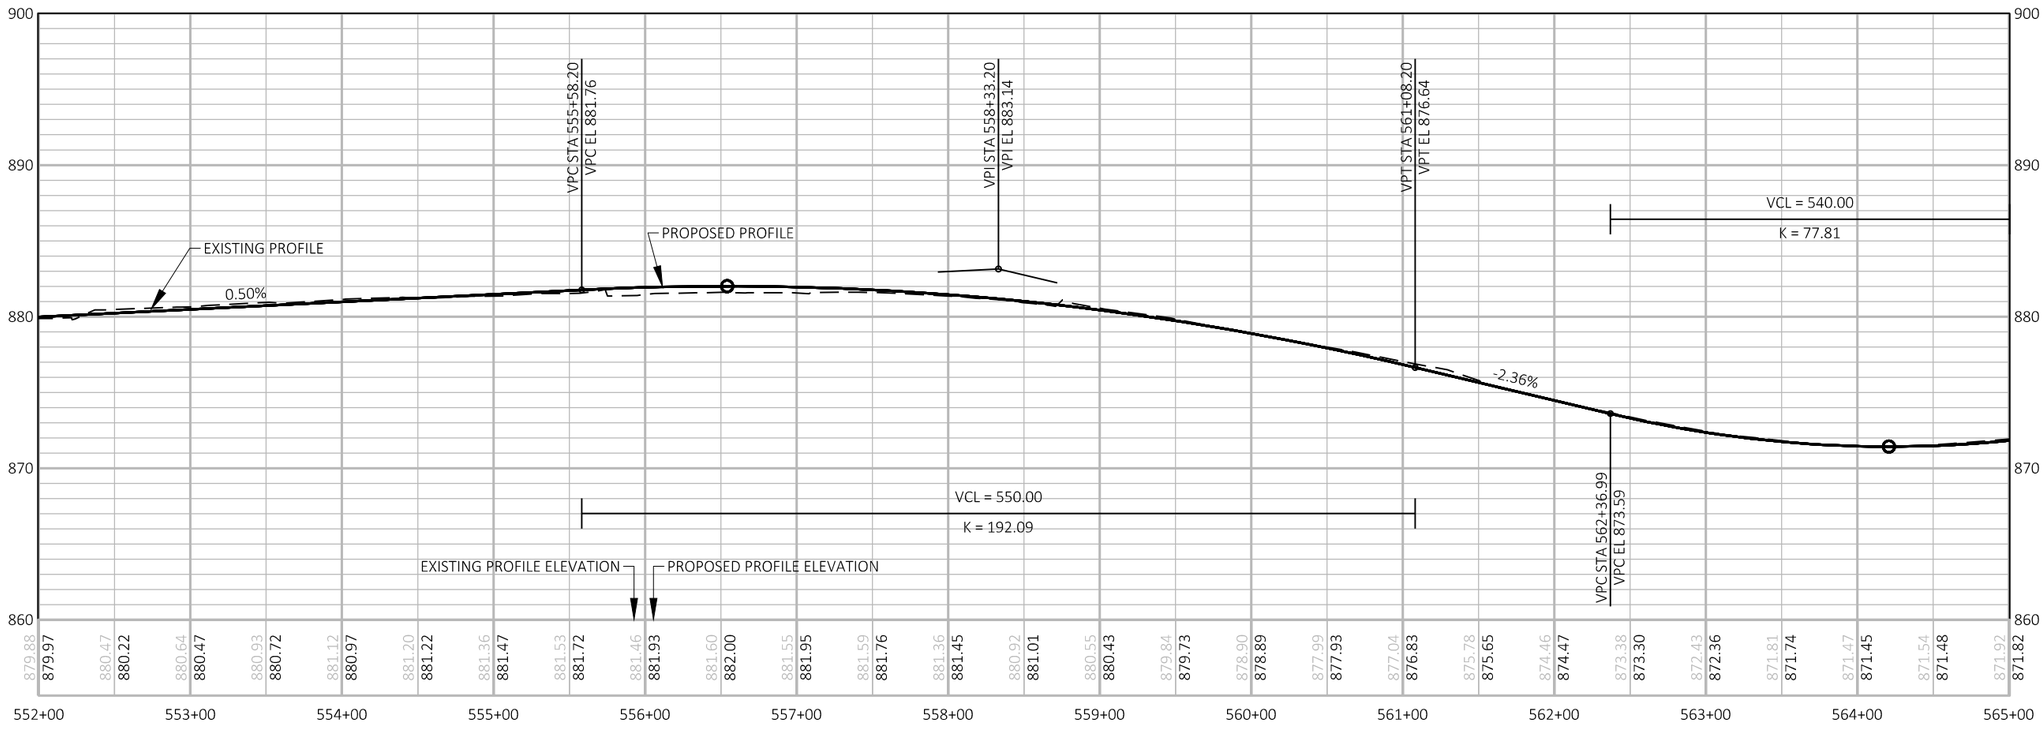

KL Engineering
[A] Better Experience
5400 King James Way
Suite 200
Madison, WI. 53719
Phone: (608) 663-1218
Phone: (800)-810-4012
http://klengineering.com
email@klengineering.com

CITY OF FITCHBURG

PLAN & PROFILE SHEET
FISH HATCHERY RD - SOUTHBOUND

Project No:	19-3488
Date:	OCTOBER 2018
Designed By:	LMW
Drafted By:	STD
Checked By:	LMW
Revisions:	XX-XX-XXXX

SHEET NO.

4 OF 8

PLOT DATE : 5/23/2019 9:52 AM
PLOT BY : KL ENGINEERING
FILE NAME : G:\FITCHBRG\18013-000\CIVIL3D\SHEETSPLAN\PLAN & PROFILE\FHR-P&P-SB.DWG

PLOT DATE : 5/23/2019 9:53 AM

PLOT BY : KL ENGINEERING

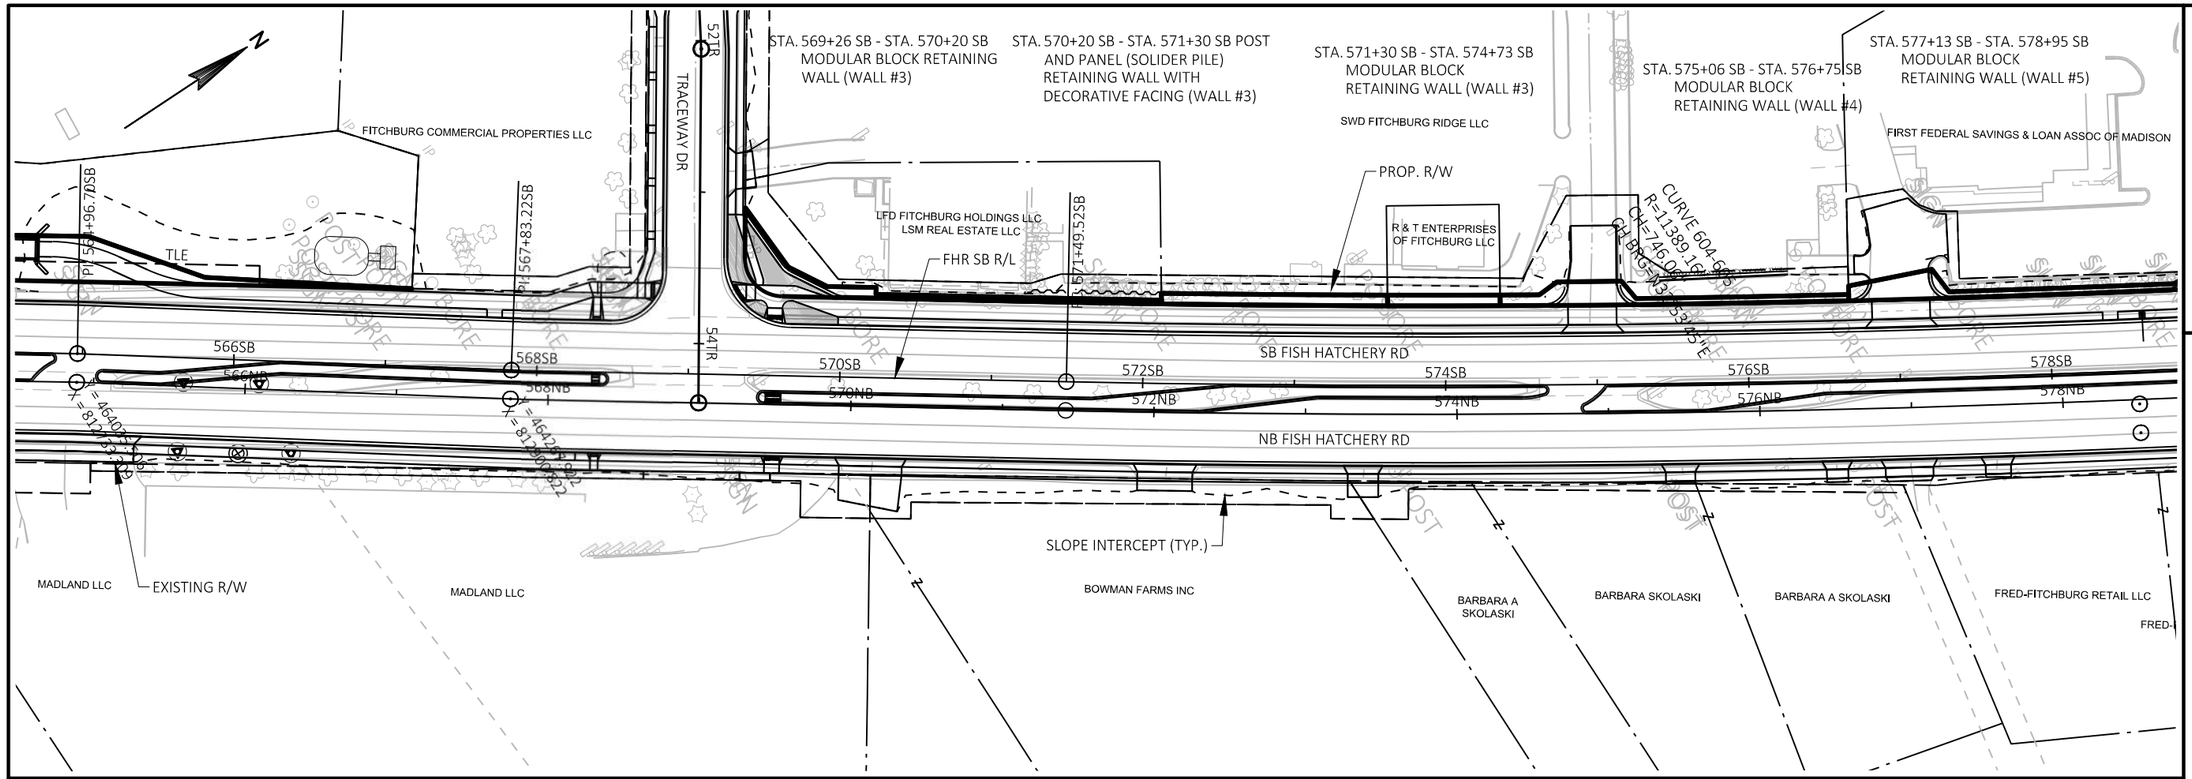

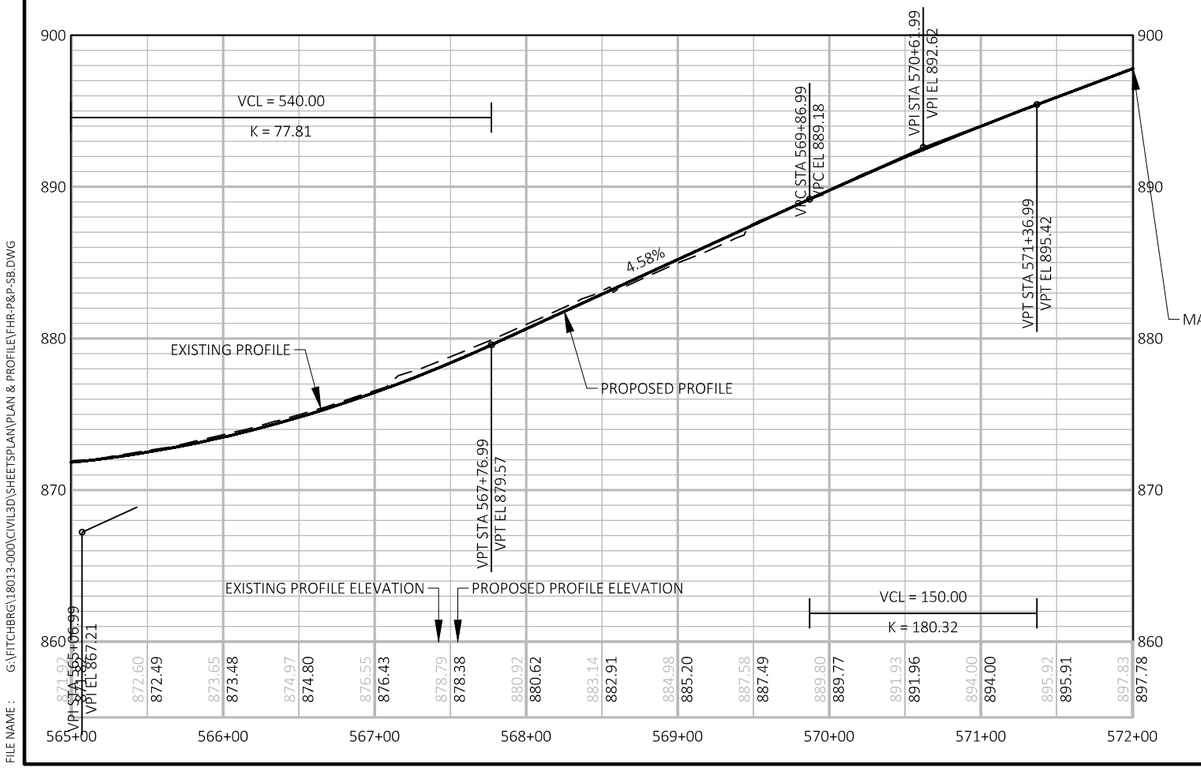

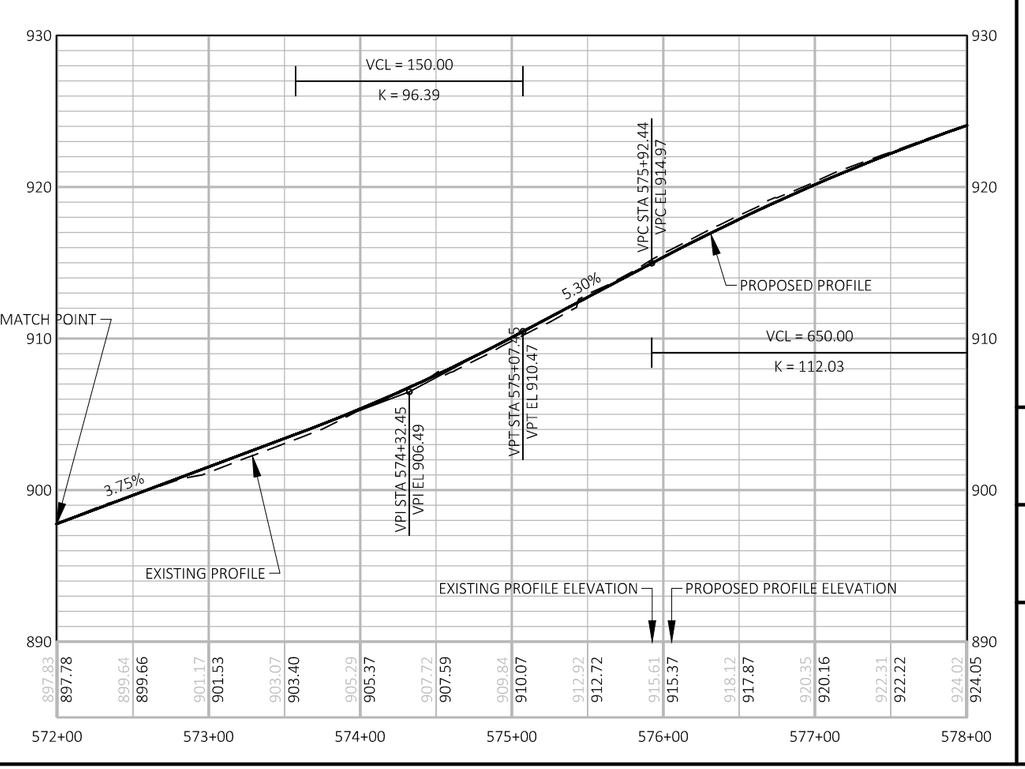

FILE NAME : G:\FITCHBRG\18013-000\CIVIL3D\SHEETS\PLAN\PLAN & PROFILE\FHR-P&P-SB.DWG

KL Engineering
[A] Better Experience
5400 King James Way
Suite 200
Madison, WI. 53719
Phone: (608) 663-1218
Phone: (800)-810-4012
http://klengineering.com
email@klengineering.com

CITY OF FITCHBURG

PLAN & PROFILE SHEET
FISH HATCHERY RD - SOUTHBOUND

Project No:	19-3488
Date:	OCTOBER 2018
Designed By:	LMW
Drafted By:	STD
Checked By:	LMW

Revisions: XX-XX-XXXX

SHEET NO.

5 OF 8

PLOT DATE : 5/23/2019 9:53 AM

PLOT BY : KL ENGINEERING

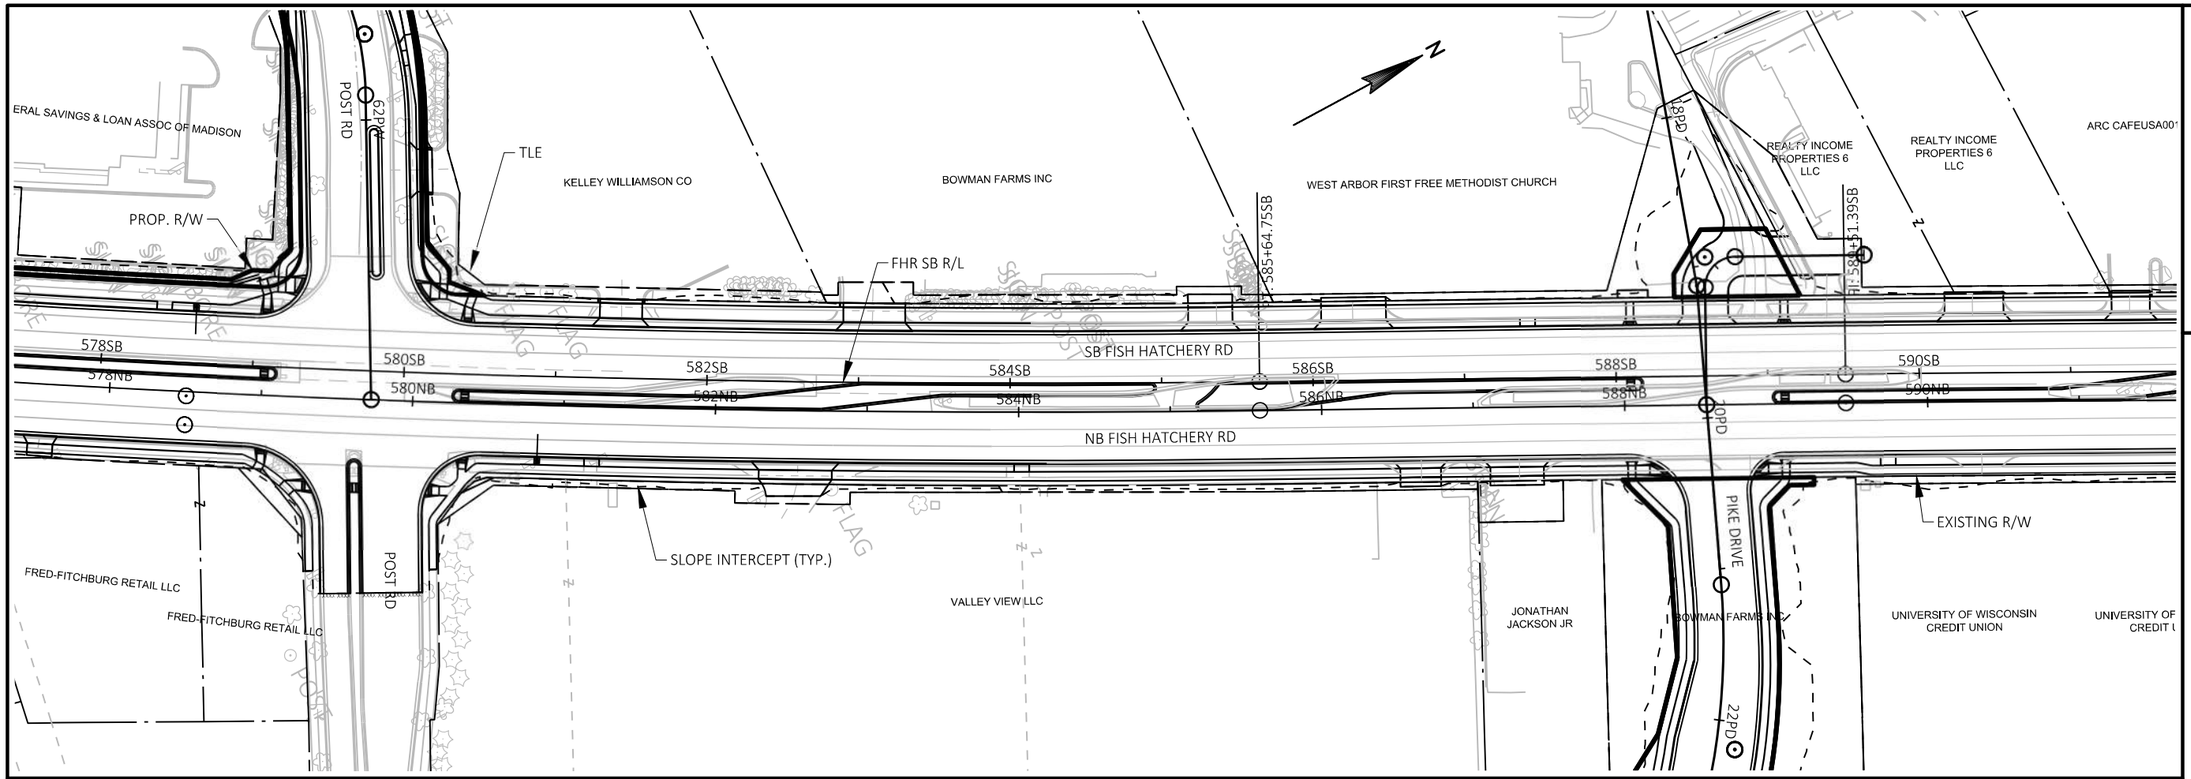

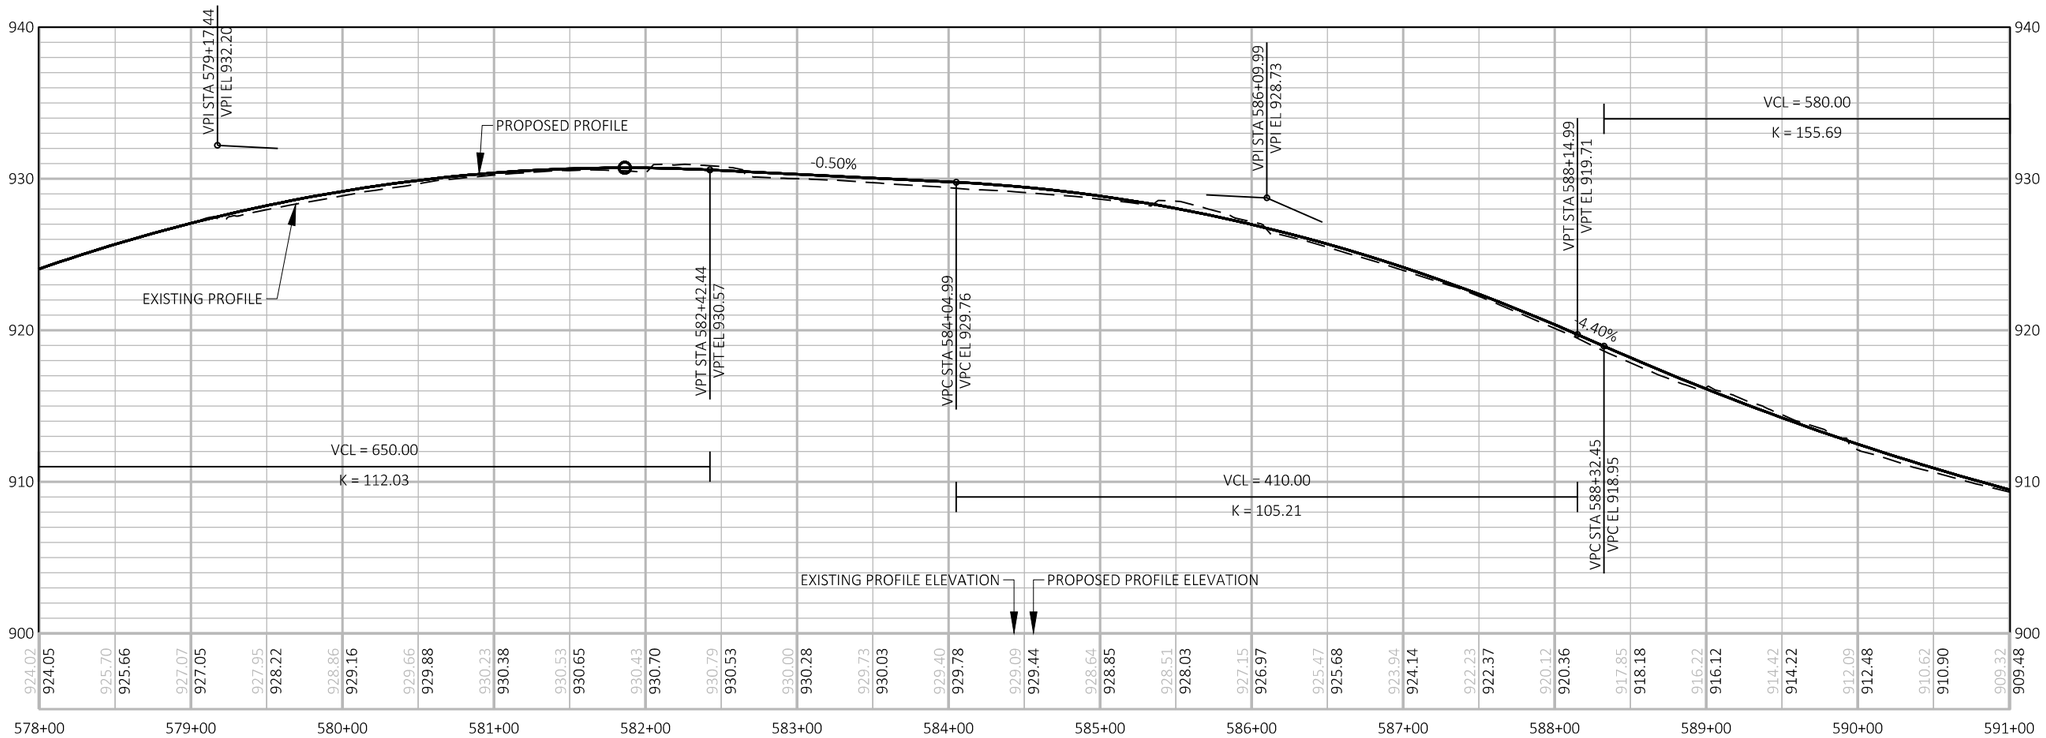

FILE NAME : G:\FITCHBRG\18013-000\CIVIL3D\SHEETSPLAN\PLAN & PROFILE\FHR-P&P-SB.DWG

KL Engineering
[A] Better Experience
5400 King James Way
Suite 200
Madison, WI. 53719
Phone: (608) 663-1218
Phone: (800)-810-4012
http://klengineering.com
email@klengineering.com

CITY OF FITCHBURG

PLAN & PROFILE SHEET
FISH HATCHERY RD - SOUTHBOUND

Project No:	19-3488
Date:	OCTOBER 2018
Designed By:	LMW
Drafted By:	STD
Checked By:	LMW

Revisions: XX-XX-XXXX

SHEET NO.

6 OF 8

PLOT DATE : 5/23/2019 9:53 AM

PLOT BY : KL ENGINEERING

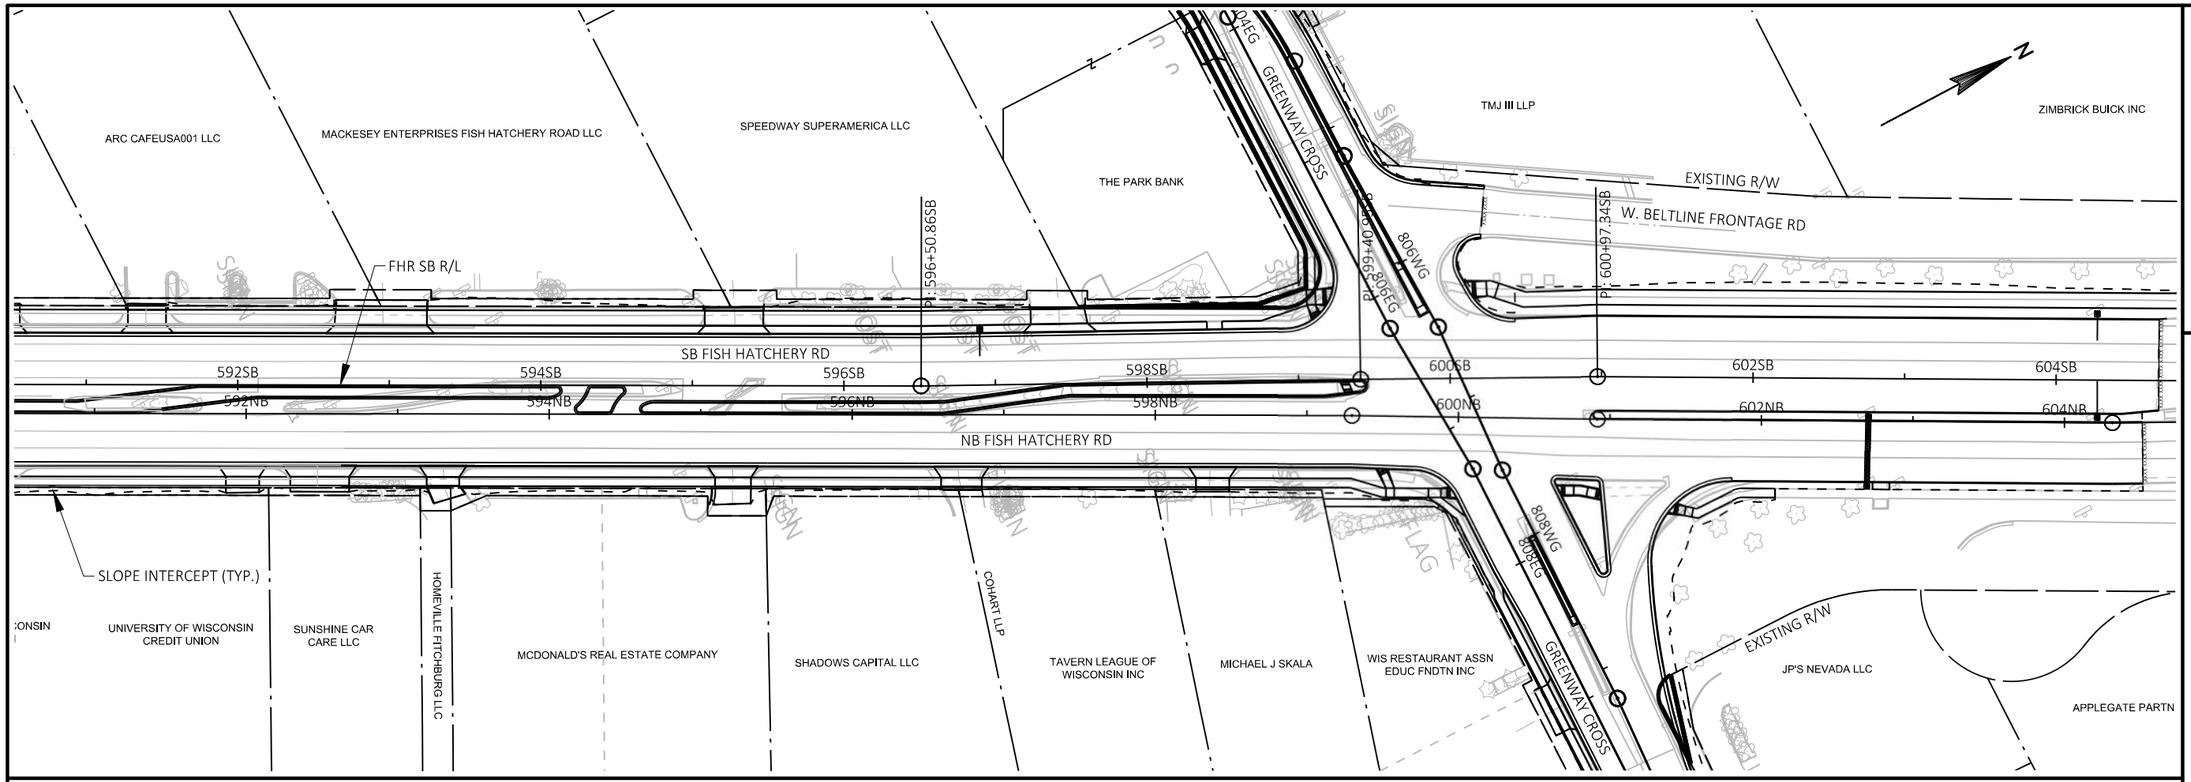

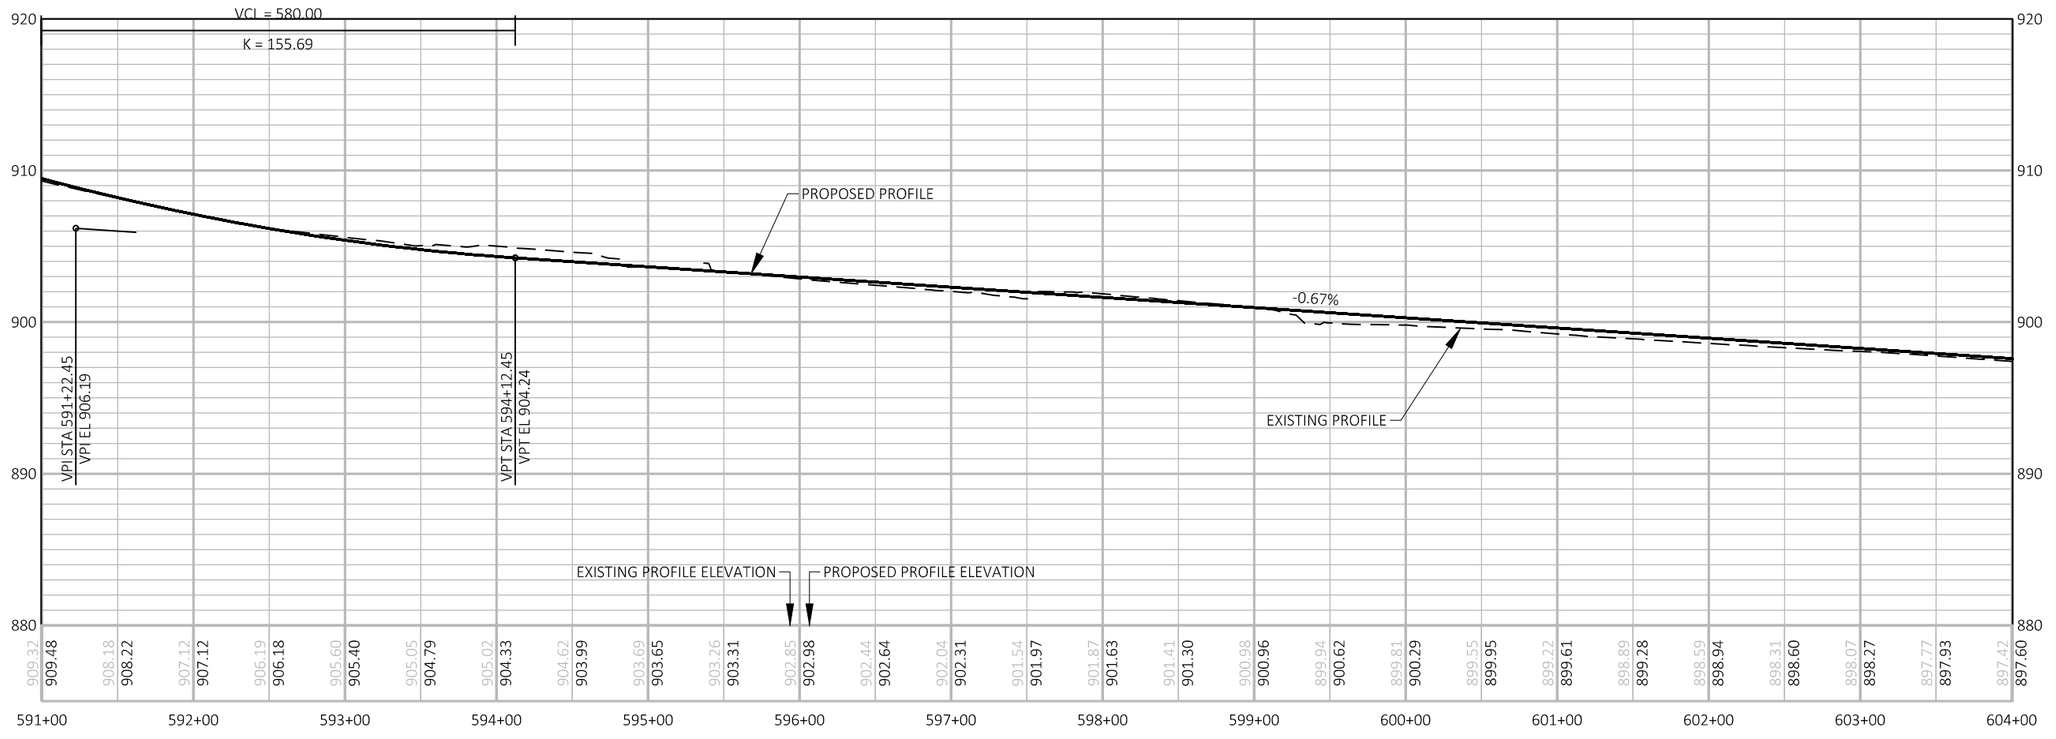

KL Engineering
[A] Better Experience
5400 King James Way
Suite 200
Madison, WI. 53719
Phone: (608) 663-1218
Phone: (800)-810-4012
http://klengineering.com
email@klengineering.com

CITY OF FITCHBURG

PLAN & PROFILE SHEET
FISH HATCHERY RD - SOUTHBOUND

Project No:	19-3488
Date:	OCTOBER 2018
Designed By:	LMW
Drafted By:	STD
Checked By:	LMW

Revisions: XX-XX-XXXX

SHEET NO.

7 OF 8

FILE NAME : G:\FITCHBRG\18013-000\CIVIL3D\SHEETSPLAN\PLAN & PROFILE\FHR-P&P-SB.DWG

PLOT BY : KL ENGINEERING
PLOT DATE : 5/23/2019 9:53 AM

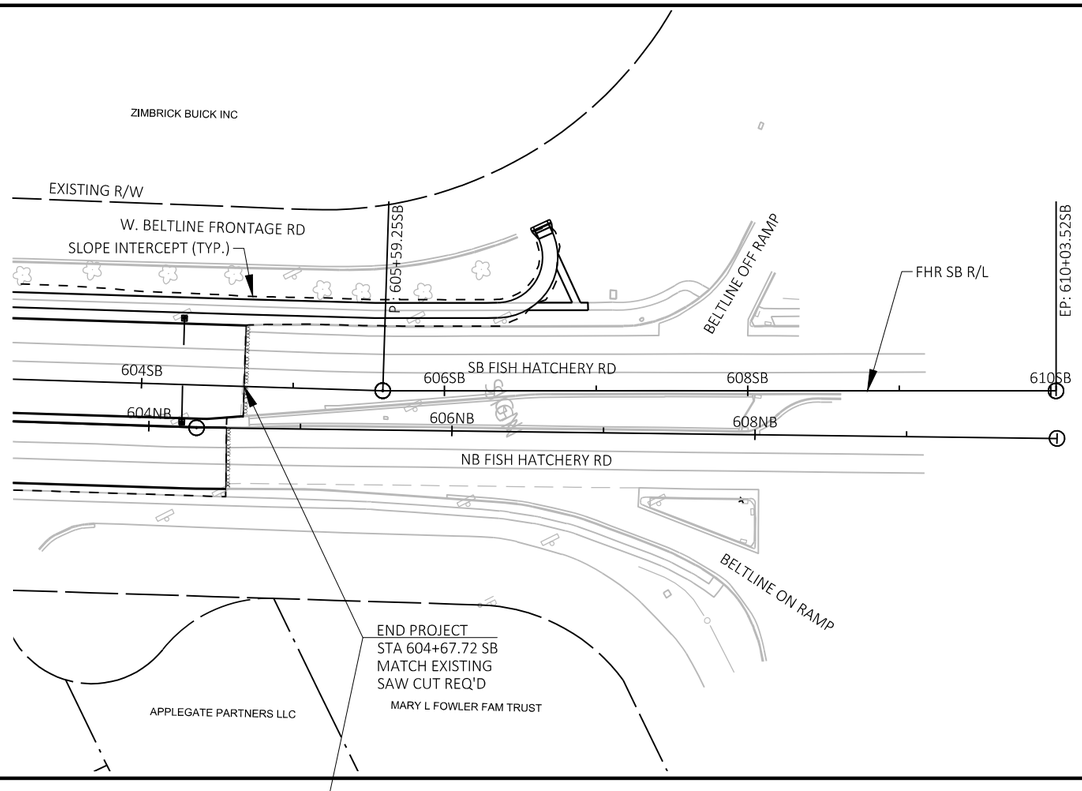

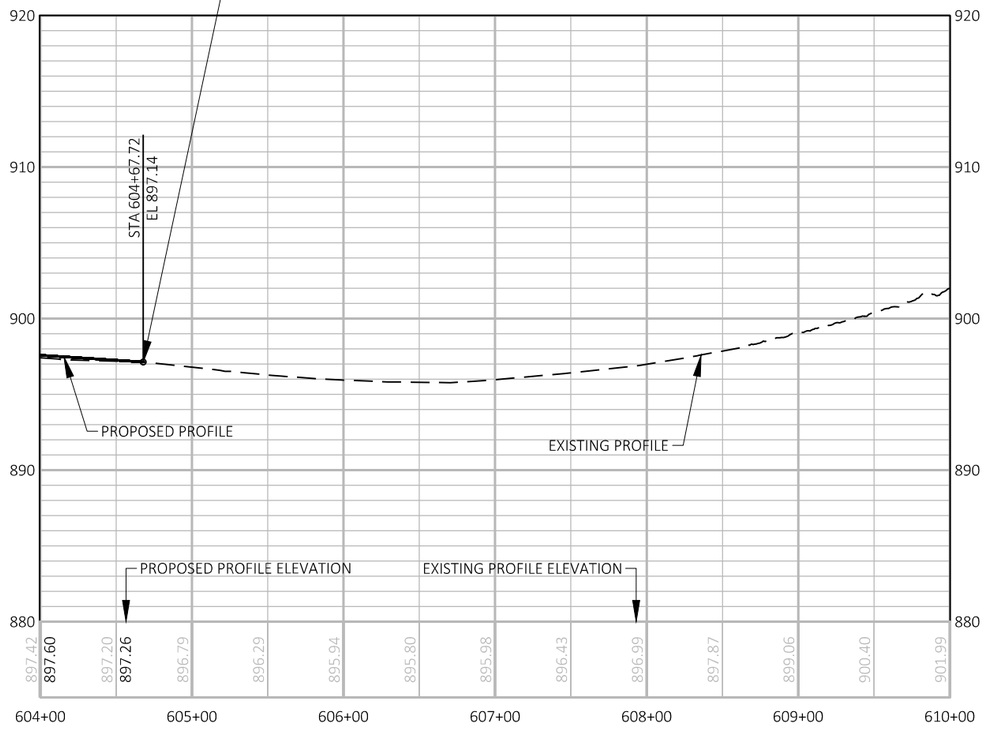

KL Engineering
[A] Better Experience
5400 King James Way
Suite 200
Madison, WI. 53719
Phone: (608) 663-1218
Phone: (800)-810-4012
http://klengineering.com
email@klengineering.com

CITY OF FITCHBURG

PLAN & PROFILE SHEET
FISH HATCHERY RD - SOUTHBOUND

Project No:	19-3488
Date:	OCTOBER 2018
Designed By:	LMW
Drafted By:	STD
Checked By:	LMW
Revisions:	XX-XX-XXXX

SHEET NO.

8 OF 8

FILE NAME : G:\FITCHBRG\18013-000\CIVIL3D\SHEETSPLAN\PLAN & PROFILE\FHR-P&P-SB.DWG

PLOT DATE : 5/23/2019 2:02 PM

PLOT BY : KL ENGINEERING

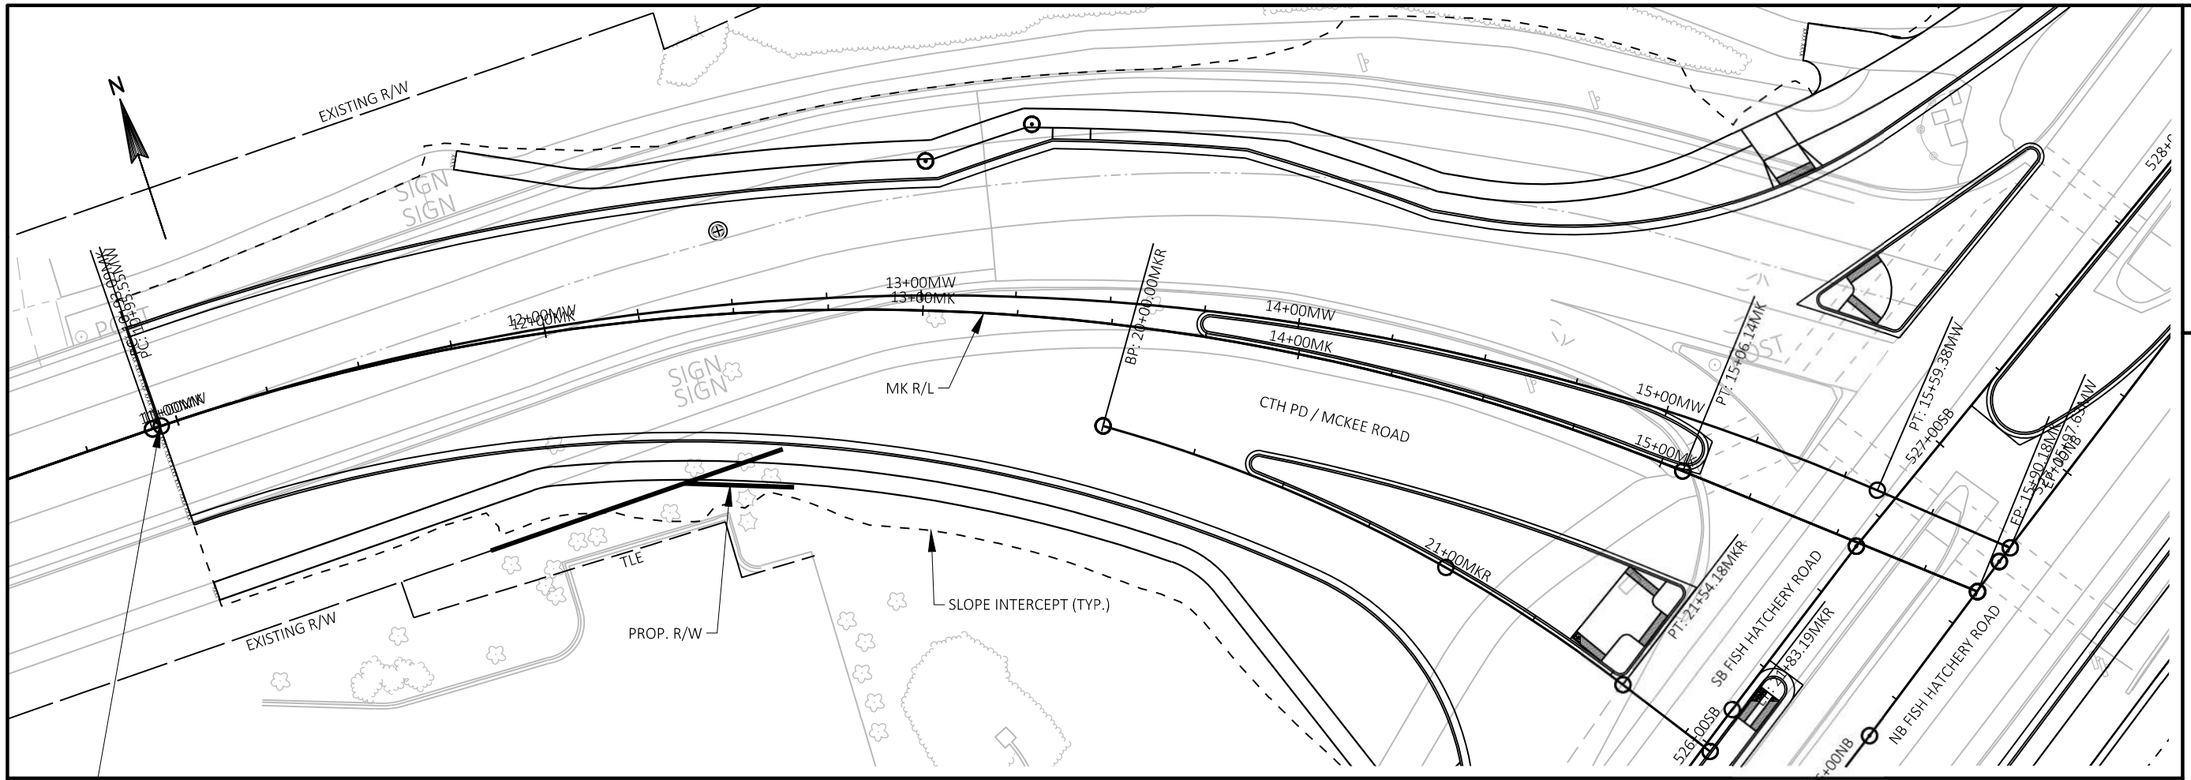

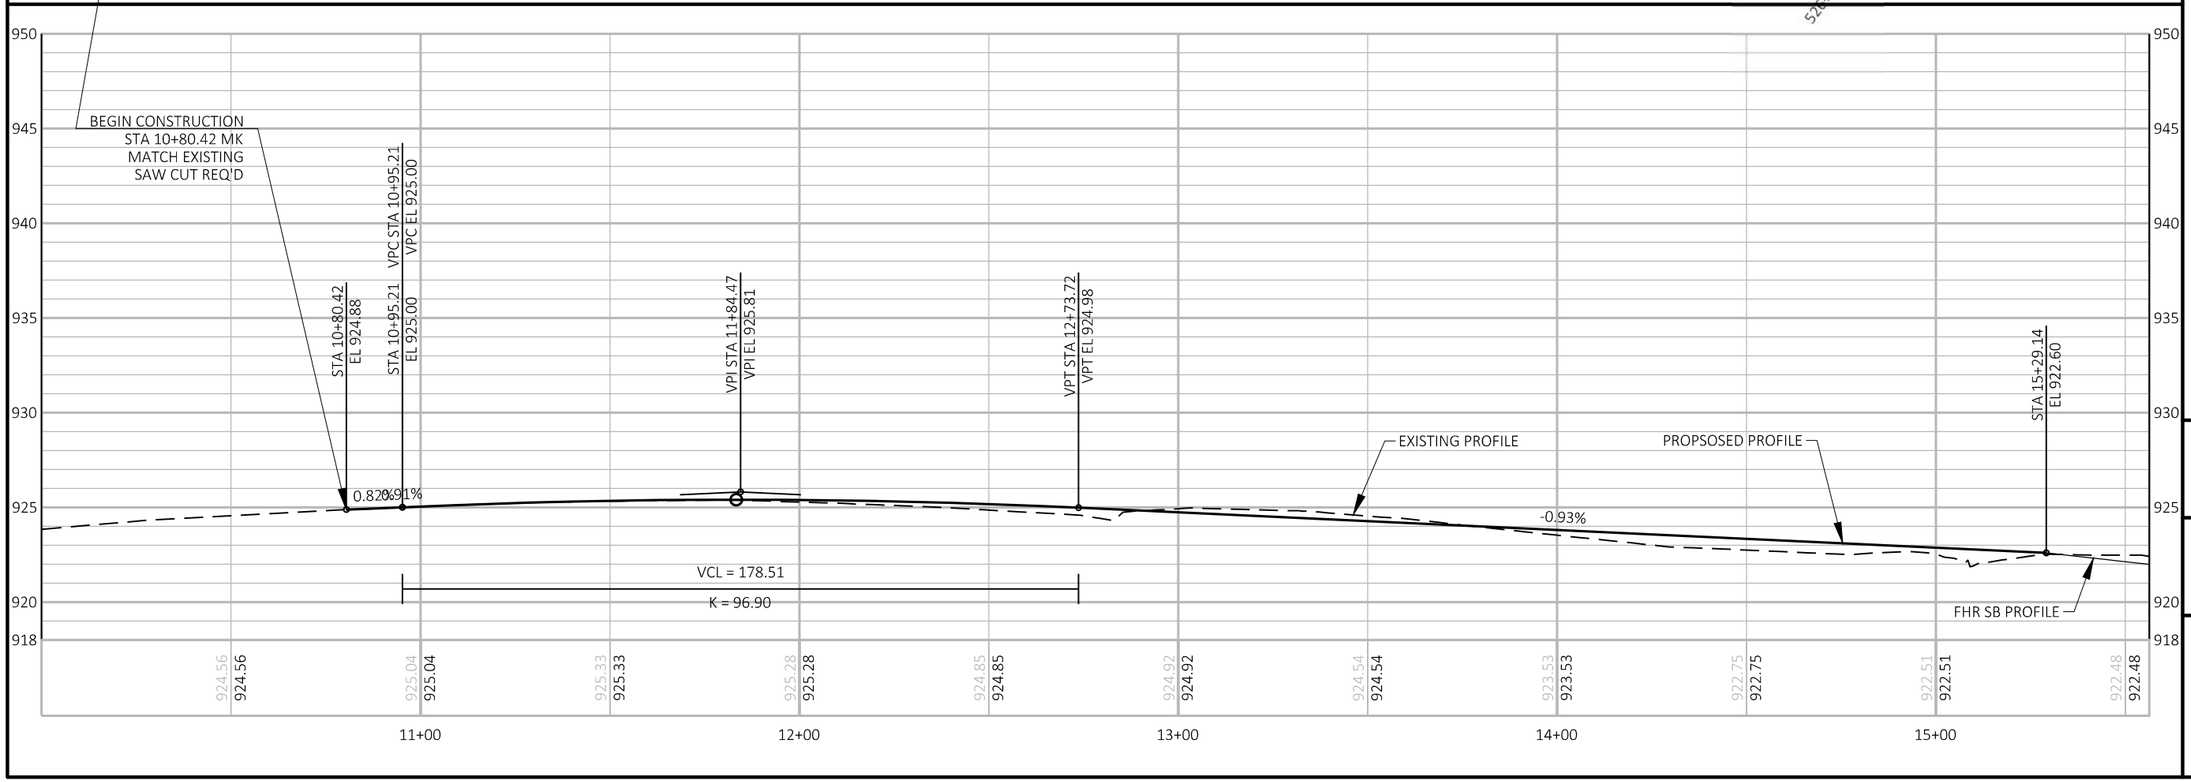

KL Engineering
[A] Better Experience
5400 King James Way
Suite 200
Madison, WI. 53719
Phone: (608) 663-1218
Phone: (800)-810-4012
http://klengineering.com
email@klengineering.com

CITY OF FITCHBURG
PLAN & PROFILE SHEETS
CTH PD / MCKEE RD.

Project No:	19-3488
Date:	01-18-2019
Designed By:	LMW
Drafted By:	STD
Checked By:	LMW
Revisions:	XX-XX-XXXX

SHEET NO.

1 OF 1

FILE NAME : G:\FITCHBRG\18013-000\CIVIL3D\SHEETSPLAN\PLAN & PROFILE\FHR-P&P-SIDEROADS.DWG

PLOT BY : KL ENGINEERING
PLOT DATE : 5/23/2019 2:02 PM

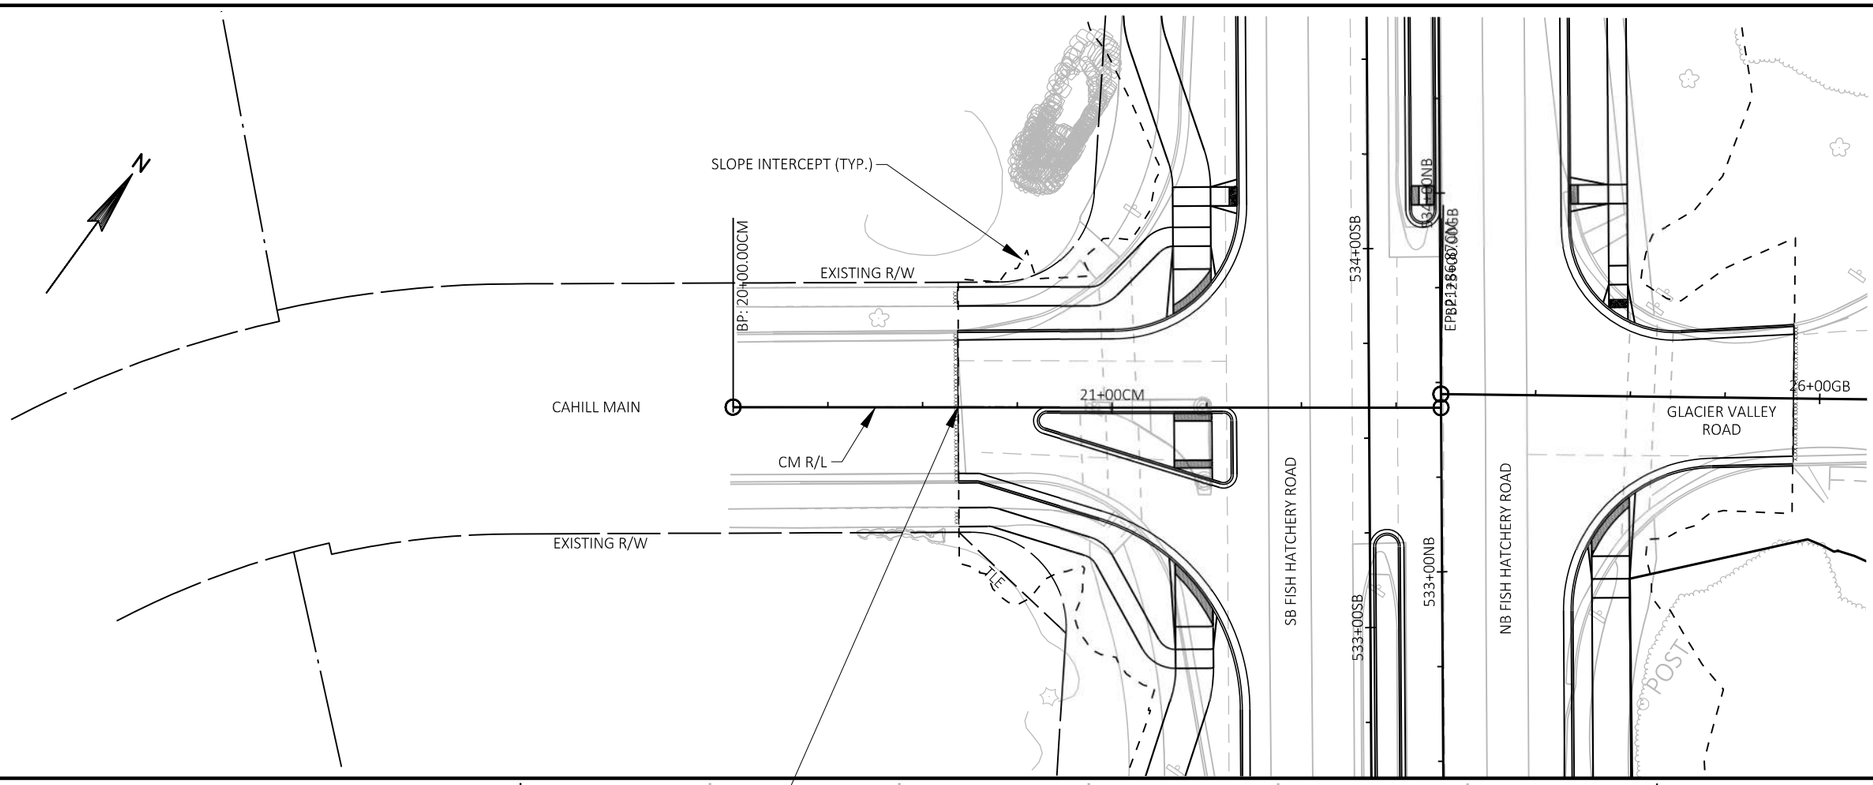

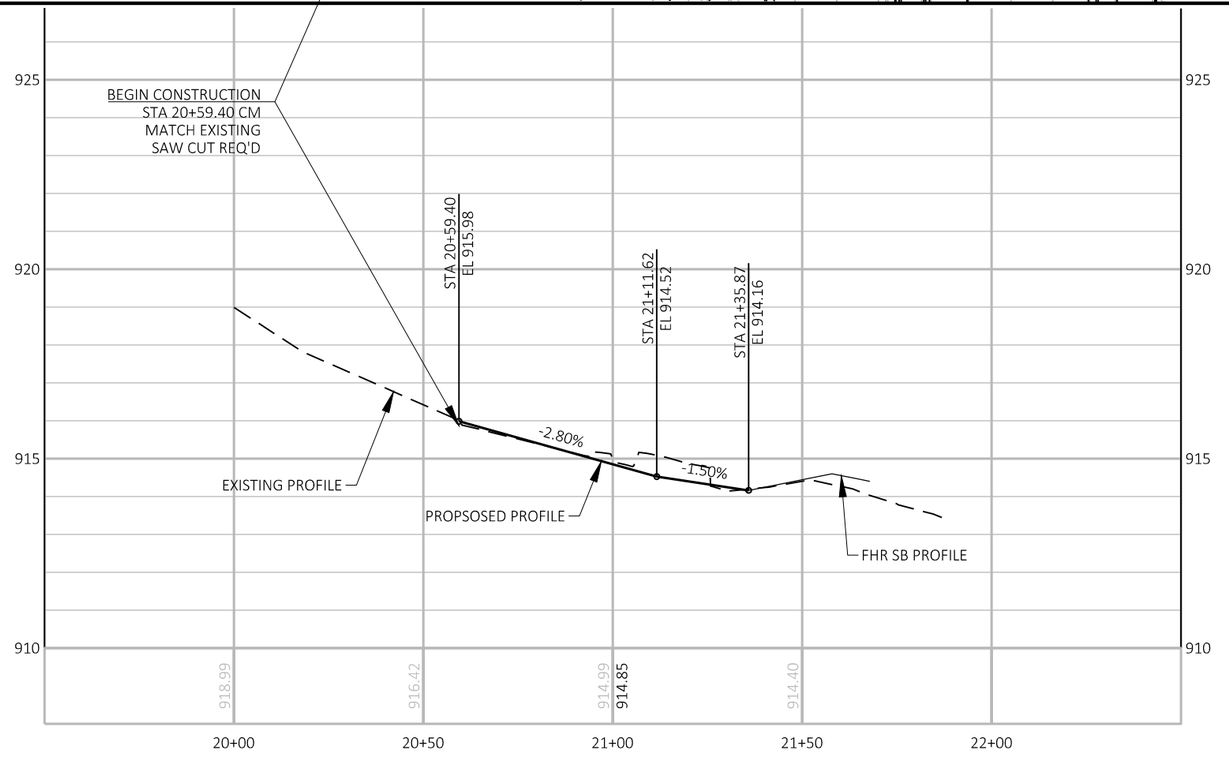

KL Engineering
[A] Better Experience
5400 King James Way
Suite 200
Madison, WI. 53719
Phone: (608) 663-1218
Phone: (800)-810-4012
http://klengineering.com
email@klengineering.com

CITY OF FITCHBURG

PLAN & PROFILE SHEETS
CAHILL MAIN

Project No:	19-3488
Date:	01-18-2019
Designed By:	LMW
Drafted By:	STD
Checked By:	LMW

Revisions: XX-XX-XXXX

SHEET NO.

1 OF 1

FILE NAME : G:\FITCHBRG\18013-000\CIVIL3D\SHEETSPLAN\PLAN & PROFILE\FHR-P&P-SIDEROADS.DWG

PLOT BY : KL ENGINEERING
PLOT DATE : 5/23/2019 2:02 PM

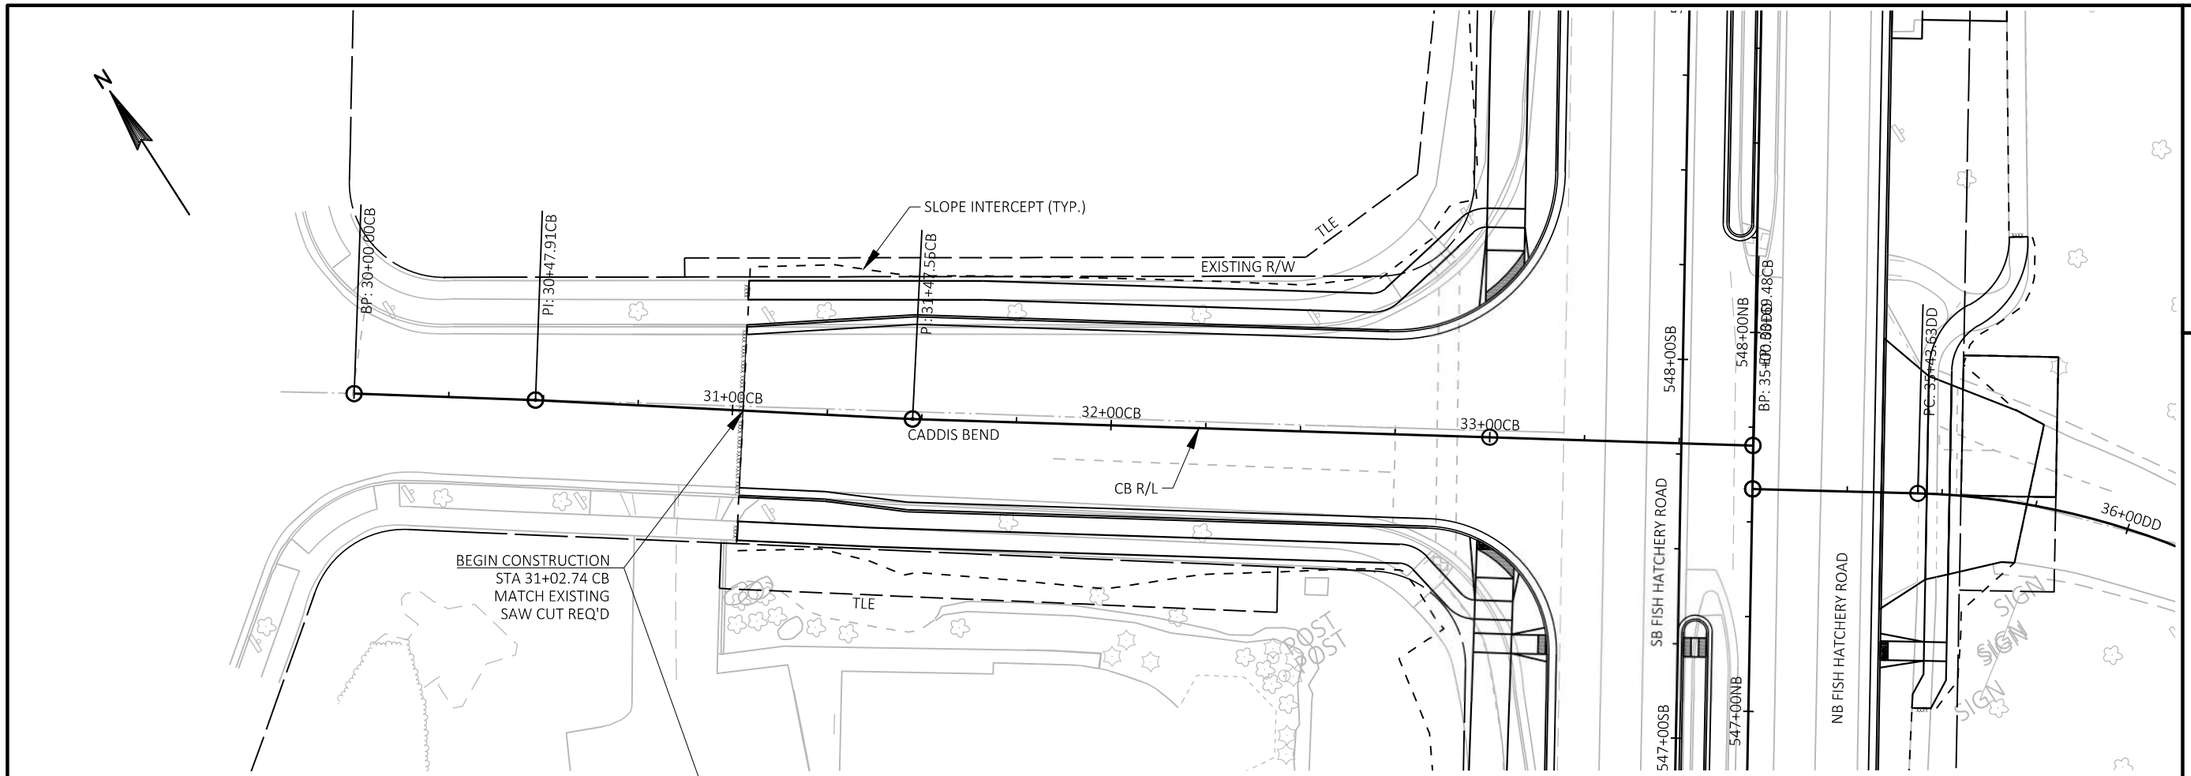

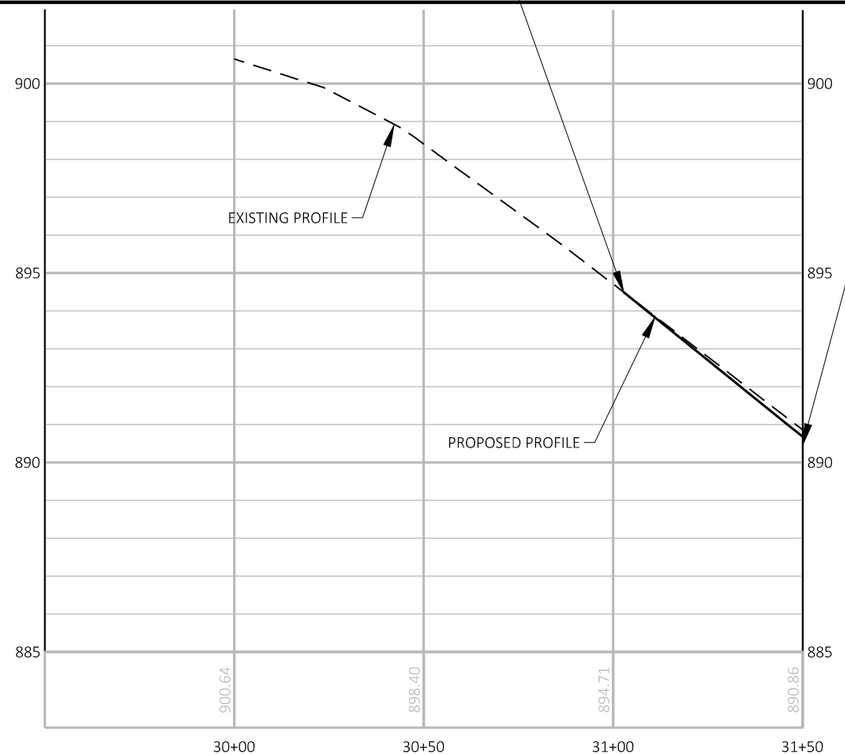

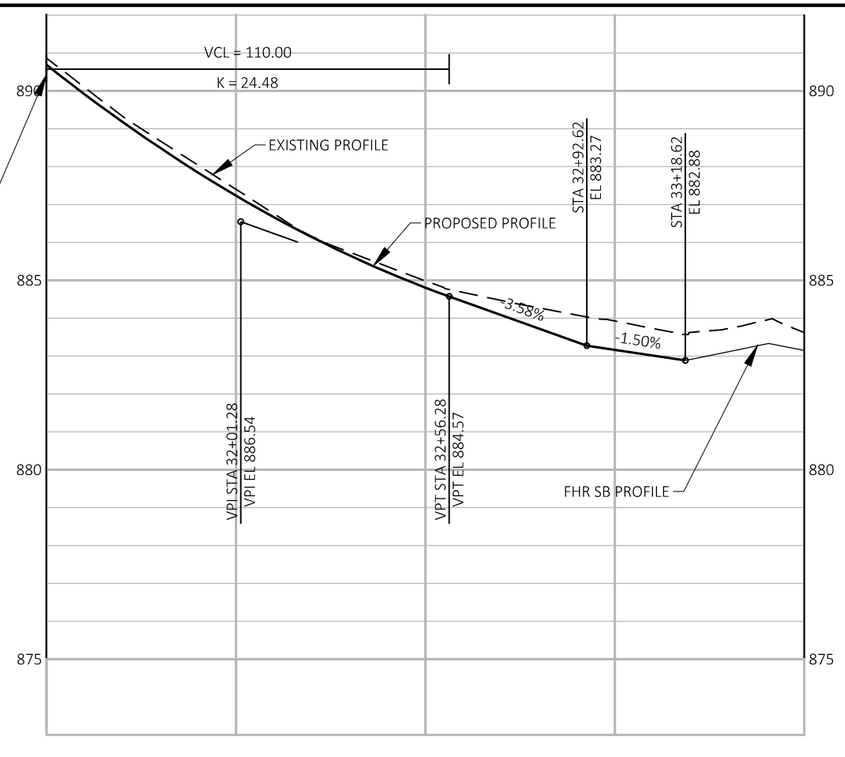

KL Engineering
[A] Better Experience
5400 King James Way
Suite 200
Madison, WI. 53719
Phone: (608) 663-1218
Phone: (800)-810-4012
http://klengineering.com
email@klengineering.com

CITY OF FITCHBURG

PLAN & PROFILE SHEETS
CADDIS BEND

Project No:	19-3488
Date:	01-18-2019
Designed By:	LMW
Drafted By:	STD
Checked By:	LMW
Revisions:	XX-XX-XXXX

SHEET NO.

1 OF 1

FILE NAME : G:\FITCHBRG\18013-000\CIVIL3D\SHEETSPLAN\PLAN & PROFILE\FHR-P&P-SIDEROADS.DWG

PLOT BY : KL ENGINEERING
PLOT DATE : 5/23/2019 2:02 PM

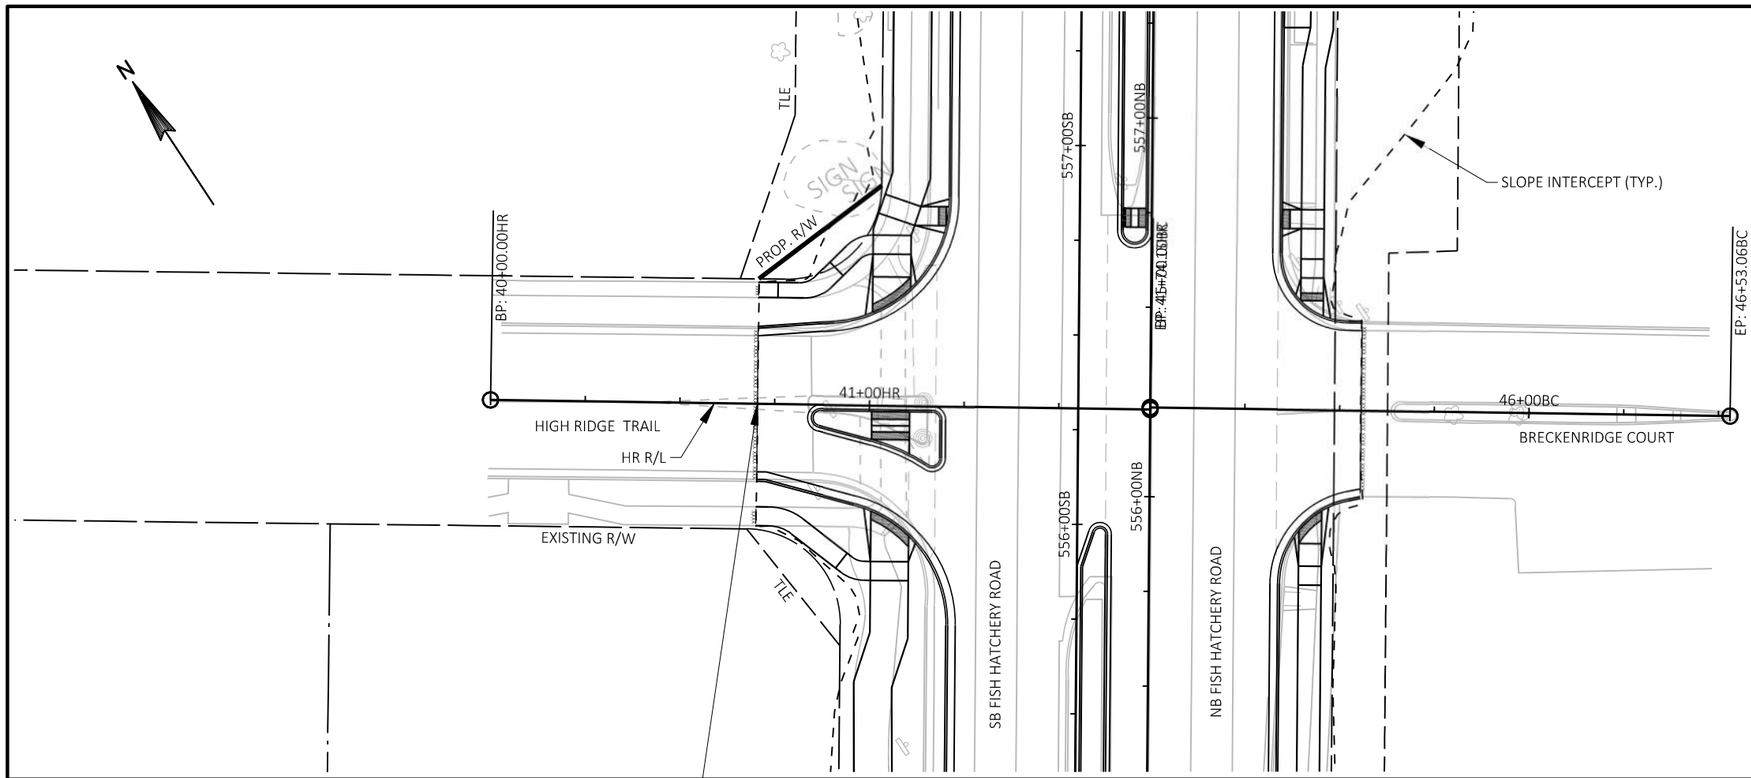

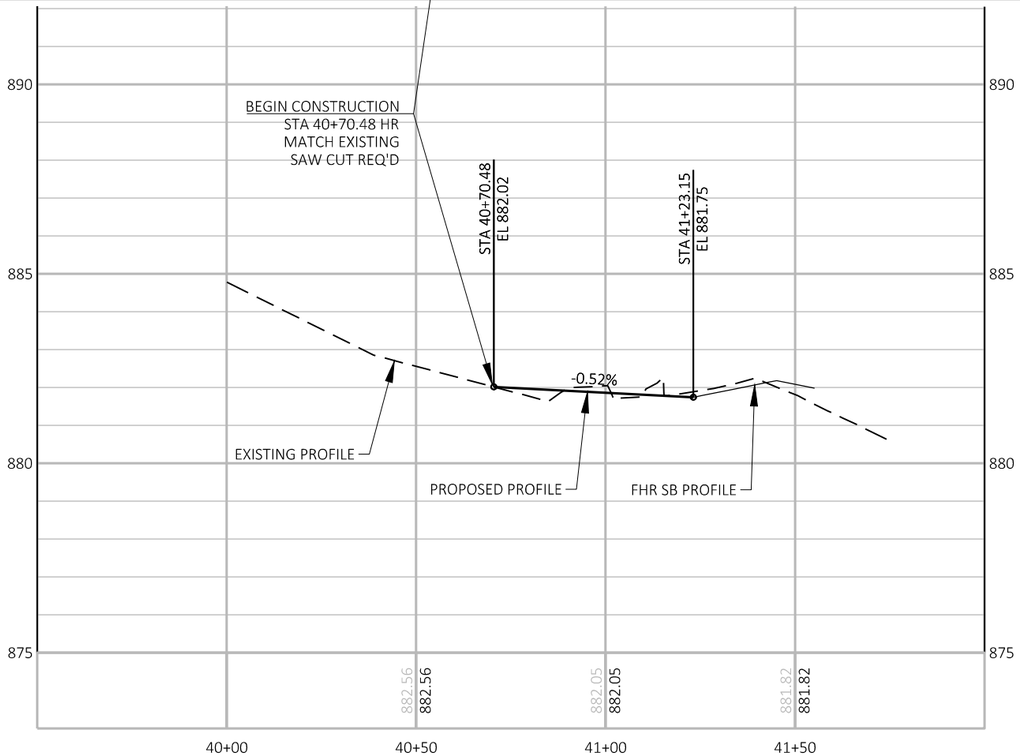

KL Engineering
[A] Better Experience
5400 King James Way
Suite 200
Madison, WI. 53719
Phone: (608) 663-1218
Phone: (800)-810-4012
http://klengineering.com
email@klengineering.com

CITY OF FITCHBURG

PLAN & PROFILE SHEETS HIGH RIDGE TRAIL

Project No:	19-3488
Date:	01-18-2019
Designed By:	LMW
Drafted By:	STD
Checked By:	LMW
Revisions:	XX-XX-XXXX

SHEET NO.

1 OF 1

FILE NAME : G:\FITCHBRG\18013-000\CIVIL3D\SHEETSPLAN\PLAN & PROFILE\FHR-P&P-SIDEROADS.DWG

PLOT DATE : 5/23/2019 2:03 PM

PLOT BY : KL ENGINEERING

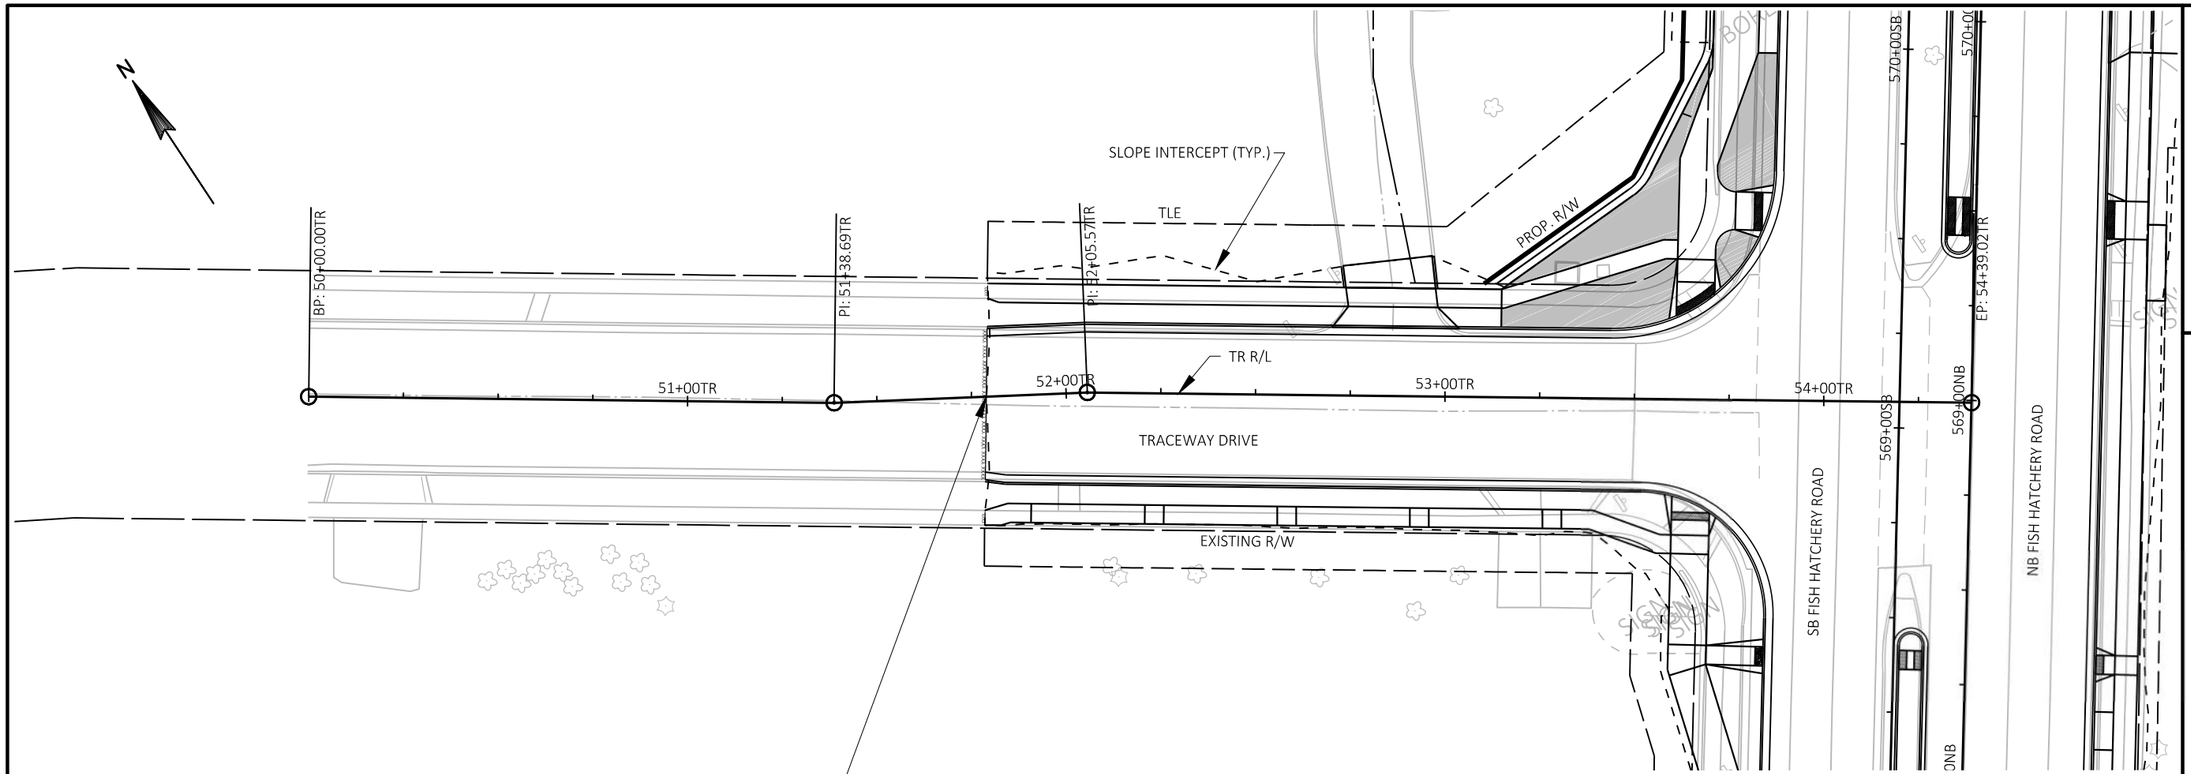

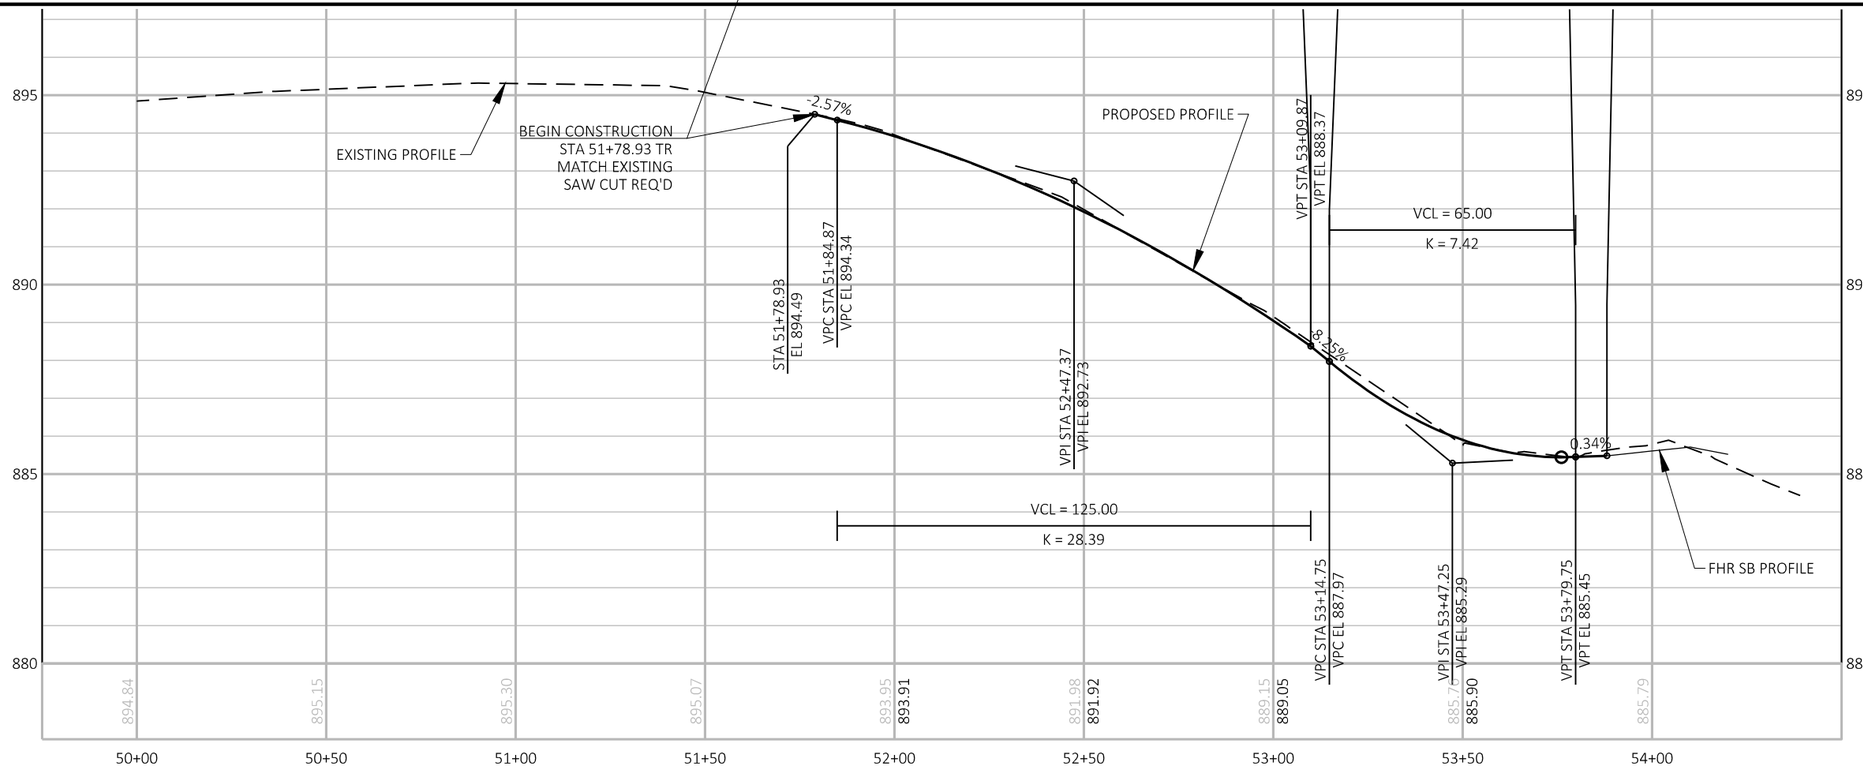

KL Engineering
[A] Better Experience
5400 King James Way
Suite 200
Madison, WI. 53719
Phone: (608) 663-1218
Phone: (800)-810-4012
http://klengineering.com
email@klengineering.com

CITY OF FITCHBURG

PLAN & PROFILE SHEETS TRACEWAY DRIVE

Project No:	19-3488
Date:	01-18-2019
Designed By:	LMW
Drafted By:	STD
Checked By:	LMW
Revisions:	XX-XX-XXXX

SHEET NO.

1 OF 1

FILE NAME : G:\FITCHBRG\18013-000\CIVIL3D\SHEETSPLAN\PLAN & PROFILE\FHR-P&P-SIDEROADS.DWG