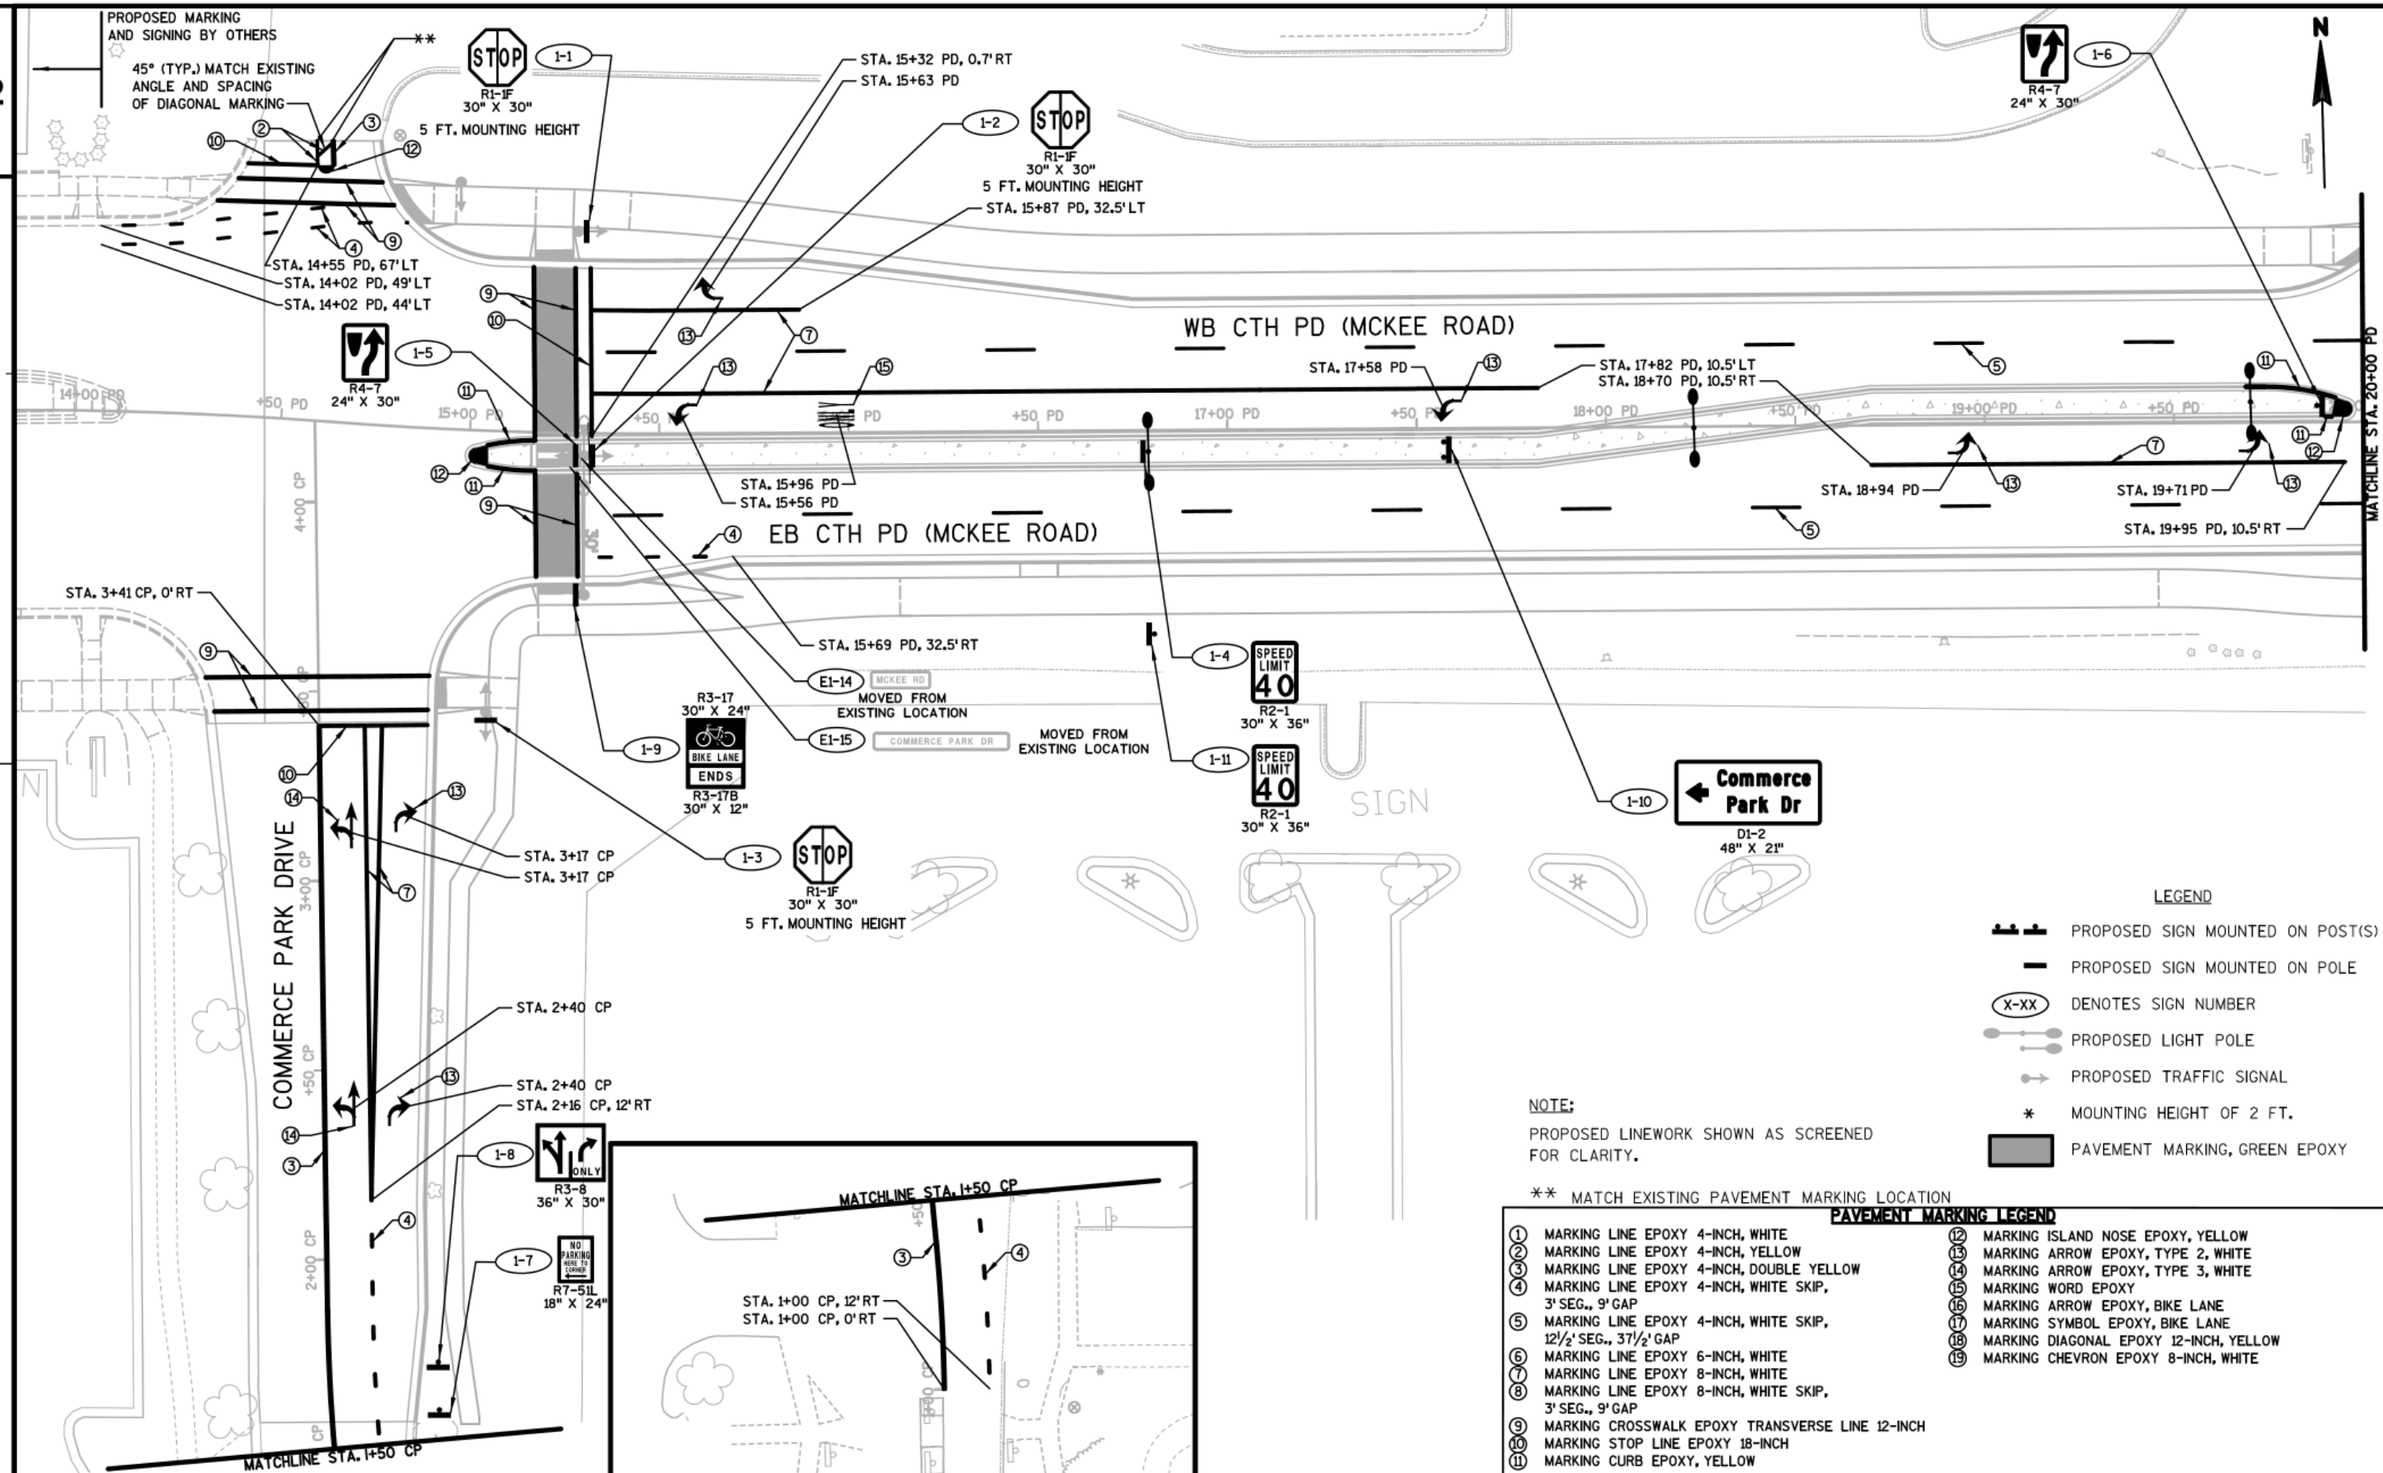

LEGEND

- PROPOSED SIGN MOUNTED ON POST(S)
- PROPOSED SIGN MOUNTED ON POLE
- X-XX DENOTES SIGN NUMBER
- PROPOSED LIGHT POLE
- PROPOSED TRAFFIC SIGNAL
- * MOUNTING HEIGHT OF 2 FT.
- PAVEMENT MARKING, GREEN EPOXY

NOTE:

PROPOSED LINEWORK SHOWN AS SCREENED FOR CLARITY.

** MATCH EXISTING PAVEMENT MARKING LOCATION

PAVEMENT MARKING LEGEND

1. MARKING LINE EPOXY 4-INCH, WHITE
2. MARKING LINE EPOXY 4-INCH, YELLOW
3. MARKING LINE EPOXY 4-INCH, DOUBLE YELLOW
4. MARKING LINE EPOXY 4-INCH, WHITE SKIP, 3' SEG., 9' GAP
5. MARKING LINE EPOXY 4-INCH, WHITE SKIP, 12½' SEG., 37½' GAP
6. MARKING LINE EPOXY 6-INCH, WHITE
7. MARKING LINE EPOXY 8-INCH, WHITE
8. MARKING LINE EPOXY 8-INCH, WHITE SKIP, 3' SEG., 9' GAP
9. MARKING CROSSWALK EPOXY TRANSVERSE LINE 12-INCH
10. MARKING STOP LINE EPOXY 18-INCH
11. MARKING CURB EPOXY, YELLOW
12. MARKING ISLAND NOSE EPOXY, YELLOW
13. MARKING ARROW EPOXY, TYPE 2, WHITE
14. MARKING ARROW EPOXY, TYPE 3, WHITE
15. MARKING WORD EPOXY
16. MARKING ARROW EPOXY, BIKE LANE
17. MARKING SYMBOL EPOXY, BIKE LANE
18. MARKING DIAGONAL EPOXY 12-INCH, YELLOW
19. MARKING CHEVRON EPOXY 8-INCH, WHITE

PROJECT NO:5849-02-02	HWY:CTH PD	COUNTY:DANE	PERMANENT SIGNING & MARKING - CTH PD & COMMERCE PARK DRIVE	SHEET	E

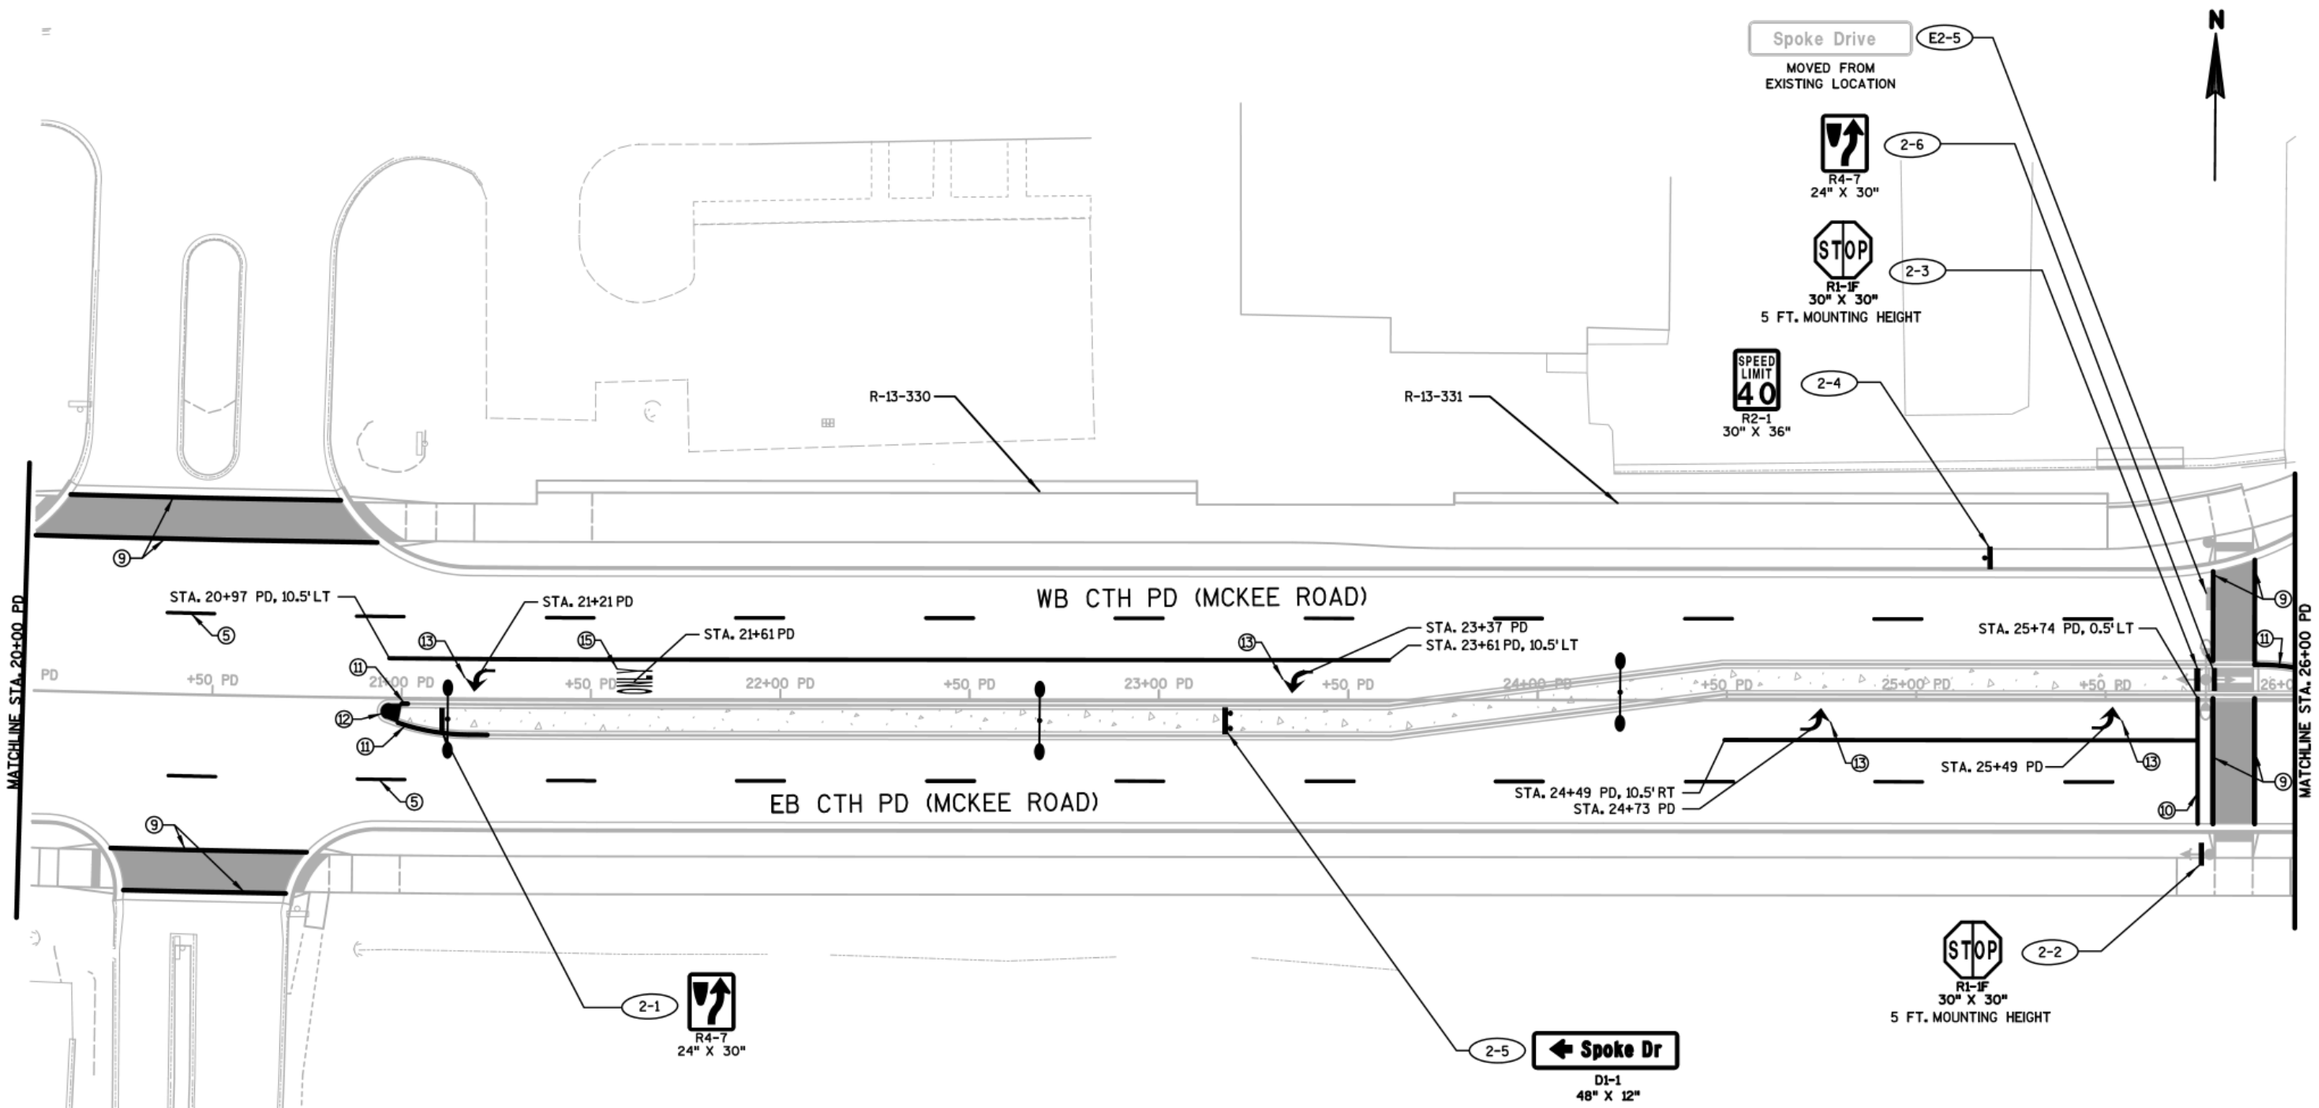

LEGEND

- PROPOSED SIGN MOUNTED ON POST(S)
- PROPOSED SIGN MOUNTED ON POLE
- X-XX DENOTES SIGN NUMBER
- PROPOSED LIGHT POLE
- PROPOSED TRAFFIC SIGNAL
- * MOUNTING HEIGHT OF 2 FT.
- PAVEMENT MARKING, GREEN EPOXY

NOTE:

PROPOSED LINEWORK SHOWN AS SCREENED FOR CLARITY.

PAVEMENT MARKING LEGEND

1. MARKING LINE EPOXY 4-INCH, WHITE
2. MARKING LINE EPOXY 4-INCH, YELLOW
3. MARKING LINE EPOXY 4-INCH, DOUBLE YELLOW
4. MARKING LINE EPOXY 4-INCH, WHITE SKIP, 3' SEG., 9' GAP
5. MARKING LINE EPOXY 4-INCH, WHITE SKIP, 12½' SEG., 37½' GAP
6. MARKING LINE EPOXY 6-INCH, WHITE
7. MARKING LINE EPOXY 8-INCH, WHITE
8. MARKING LINE EPOXY 8-INCH, WHITE SKIP, 3' SEG., 9' GAP
9. MARKING CROSSWALK EPOXY TRANSVERSE LINE 12-INCH
10. MARKING STOP LINE EPOXY 18-INCH
11. MARKING CURB EPOXY, YELLOW
12. MARKING ISLAND NOSE EPOXY, YELLOW
13. MARKING ARROW EPOXY, TYPE 2, WHITE
14. MARKING ARROW EPOXY, TYPE 3, WHITE
15. MARKING WORD EPOXY
16. MARKING ARROW EPOXY, BIKE LANE
17. MARKING SYMBOL EPOXY, BIKE LANE
18. MARKING DIAGONAL EPOXY 12-INCH, YELLOW
19. MARKING CHEVRON EPOXY 8-INCH, WHITE

PROJECT NO:5849-02-02	HWY:CTH PD	COUNTY:DANE	PERMANENT SIGNING & MARKING - CTH PD (MCKEE ROAD)	SHEET	E

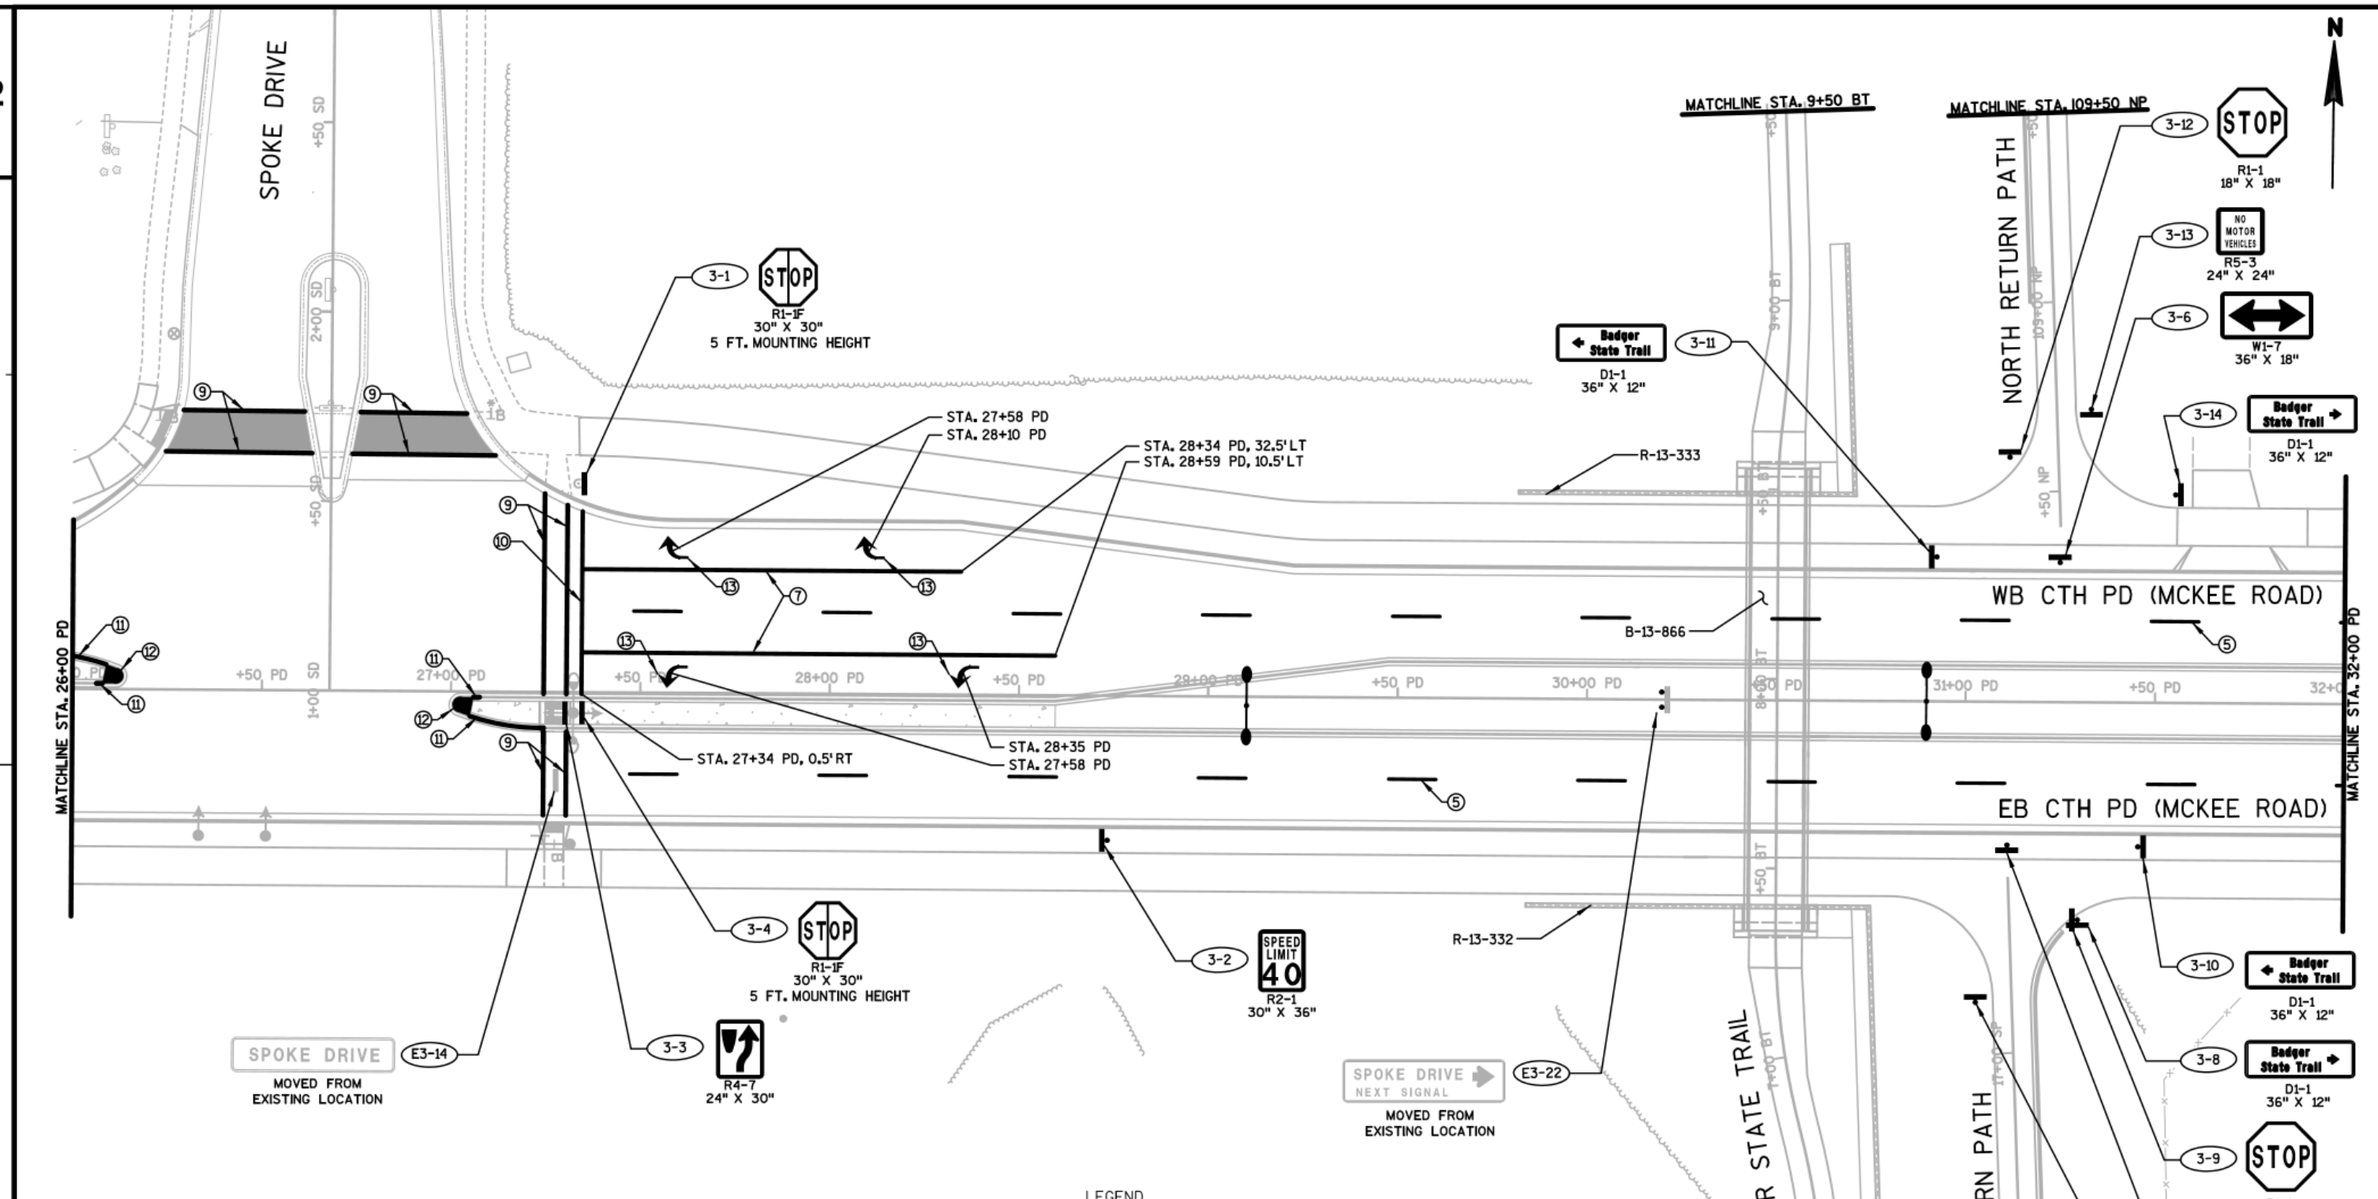

PAVEMENT MARKING LEGEND

1. MARKING LINE EPOXY 4-INCH, WHITE
2. MARKING LINE EPOXY 4-INCH, YELLOW
3. MARKING LINE EPOXY 4-INCH, DOUBLE YELLOW
4. MARKING LINE EPOXY 4-INCH, WHITE SKIP, 3' SEG., 9' GAP
5. MARKING LINE EPOXY 4-INCH, WHITE SKIP, 12½' SEG., 37½' GAP
6. MARKING LINE EPOXY 6-INCH, WHITE
7. MARKING LINE EPOXY 8-INCH, WHITE
8. MARKING LINE EPOXY 8-INCH, WHITE SKIP, 3' SEG., 9' GAP
9. MARKING CROSSWALK EPOXY TRANSVERSE LINE 12-INCH
10. MARKING STOP LINE EPOXY 18-INCH
11. MARKING CURB EPOXY, YELLOW
12. MARKING ISLAND NOSE EPOXY, YELLOW
13. MARKING ARROW EPOXY, TYPE 2, WHITE
14. MARKING ARROW EPOXY, TYPE 3, WHITE
15. MARKING WORD EPOXY
16. MARKING ARROW EPOXY, BIKE LANE
17. MARKING SYMBOL EPOXY, BIKE LANE
18. MARKING DIAGONAL EPOXY 12-INCH, YELLOW
19. MARKING CHEVRON EPOXY 8-INCH, WHITE

LEGEND

- PROPOSED SIGN MOUNTED ON POST(S)
- PROPOSED SIGN MOUNTED ON POLE
- (X-XX) DENOTES SIGN NUMBER
- PROPOSED LIGHT POLE
- PROPOSED TRAFFIC SIGNAL
- * MOUNTING HEIGHT OF 2 FT.
- PAVEMENT MARKING, GREEN EPOXY

NOTE:

PROPOSED LINEWORK SHOWN AS SCREENED FOR CLARITY.

PROJECT NO:5849-02-02	HWY:CTH PD	COUNTY:DANE	PERMANENT SIGNING & MARKING-CTH PD, SPOKE DR.,& BADGER TRAIL	SHEET	E

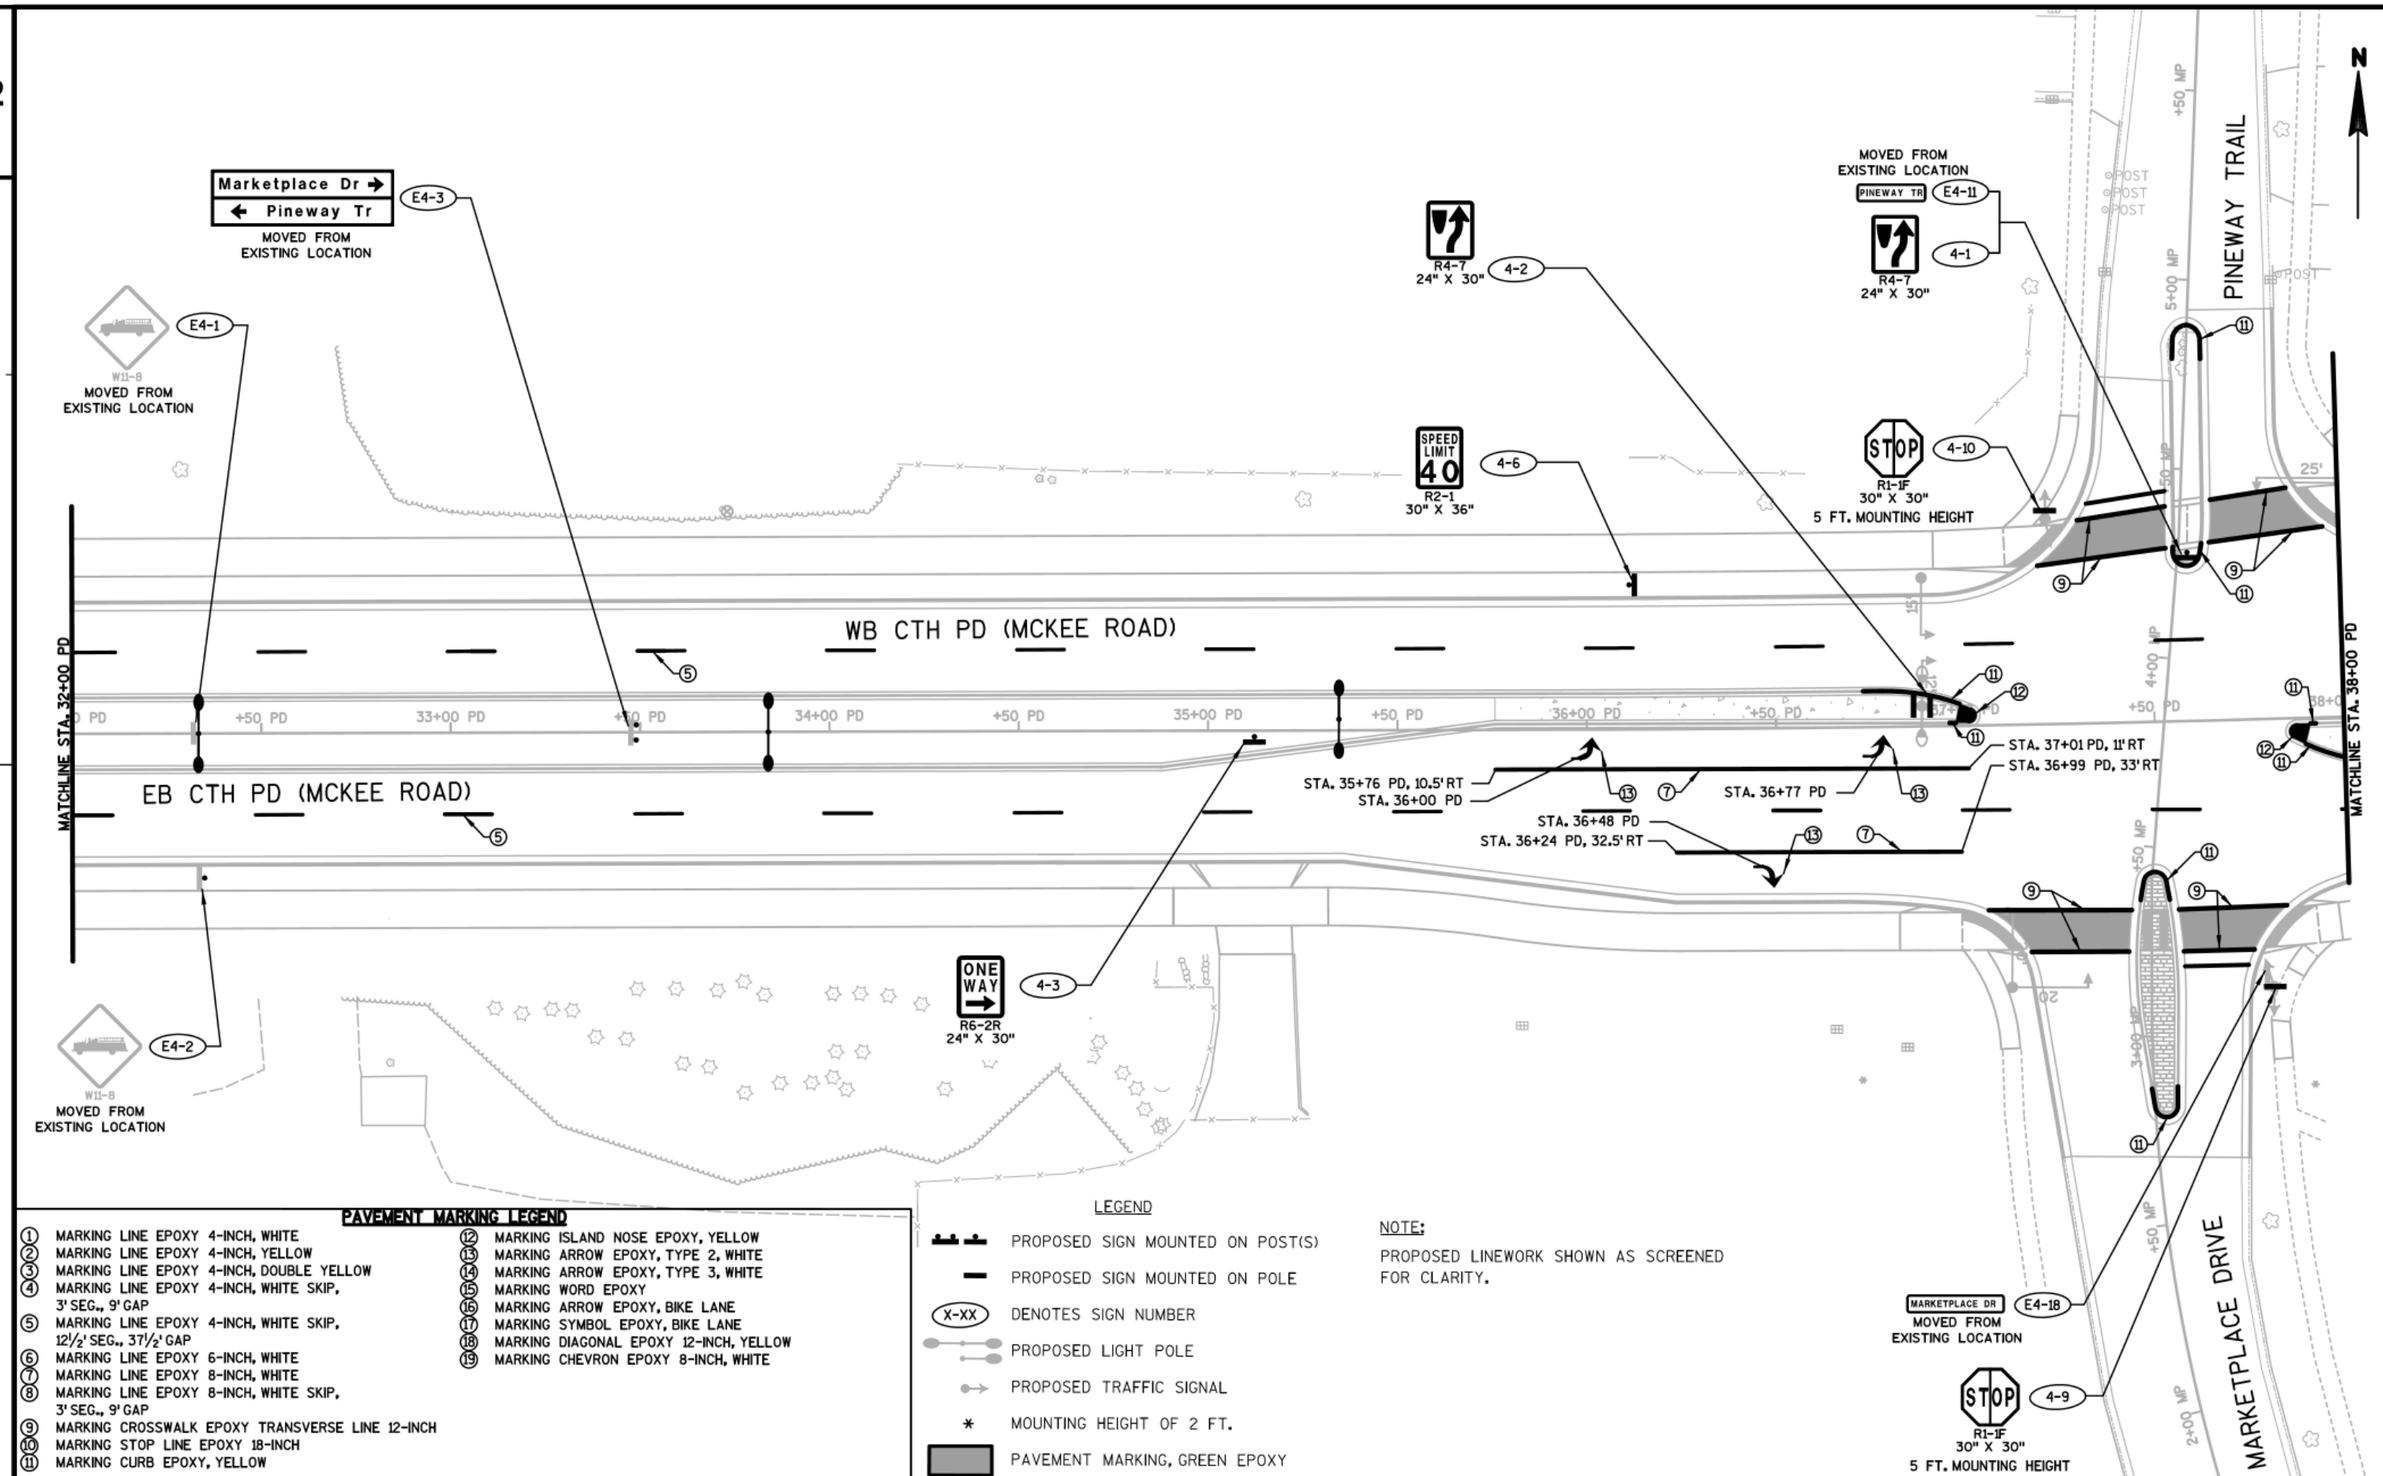

PAVEMENT MARKING LEGEND

1. MARKING LINE EPOXY 4-INCH, WHITE
2. MARKING LINE EPOXY 4-INCH, YELLOW
3. MARKING LINE EPOXY 4-INCH, DOUBLE YELLOW
4. MARKING LINE EPOXY 4-INCH, WHITE SKIP, 3' SEG., 9' GAP
5. MARKING LINE EPOXY 4-INCH, WHITE SKIP, 12½' SEG., 37½' GAP
6. MARKING LINE EPOXY 6-INCH, WHITE
7. MARKING LINE EPOXY 8-INCH, WHITE
8. MARKING LINE EPOXY 8-INCH, WHITE SKIP, 3' SEG., 9' GAP
9. MARKING CROSSWALK EPOXY TRANSVERSE LINE 12-INCH
10. MARKING STOP LINE EPOXY 18-INCH
11. MARKING CURB EPOXY, YELLOW
12. MARKING ISLAND NOSE EPOXY, YELLOW
13. MARKING ARROW EPOXY, TYPE 2, WHITE
14. MARKING ARROW EPOXY, TYPE 3, WHITE
15. MARKING WORD EPOXY
16. MARKING ARROW EPOXY, BIKE LANE
17. MARKING SYMBOL EPOXY, BIKE LANE
18. MARKING DIAGONAL EPOXY 12-INCH, YELLOW
19. MARKING CHEVRON EPOXY 8-INCH, WHITE

LEGEND

- PROPOSED SIGN MOUNTED ON POST(S)
- PROPOSED SIGN MOUNTED ON POLE
- X-XX DENOTES SIGN NUMBER
- PROPOSED LIGHT POLE
- PROPOSED TRAFFIC SIGNAL
- * MOUNTING HEIGHT OF 2 FT.
- PAVEMENT MARKING, GREEN EPOXY

NOTE:

PROPOSED LINEWORK SHOWN AS SCREENED FOR CLARITY.

PROJECT NO: 5849-02-02	HWY: CTH PD	COUNTY: DANE	PERMANENT SIGNING & MARKING - CTH PD & MARKETPLACE/PINEWAY	SHEET	E

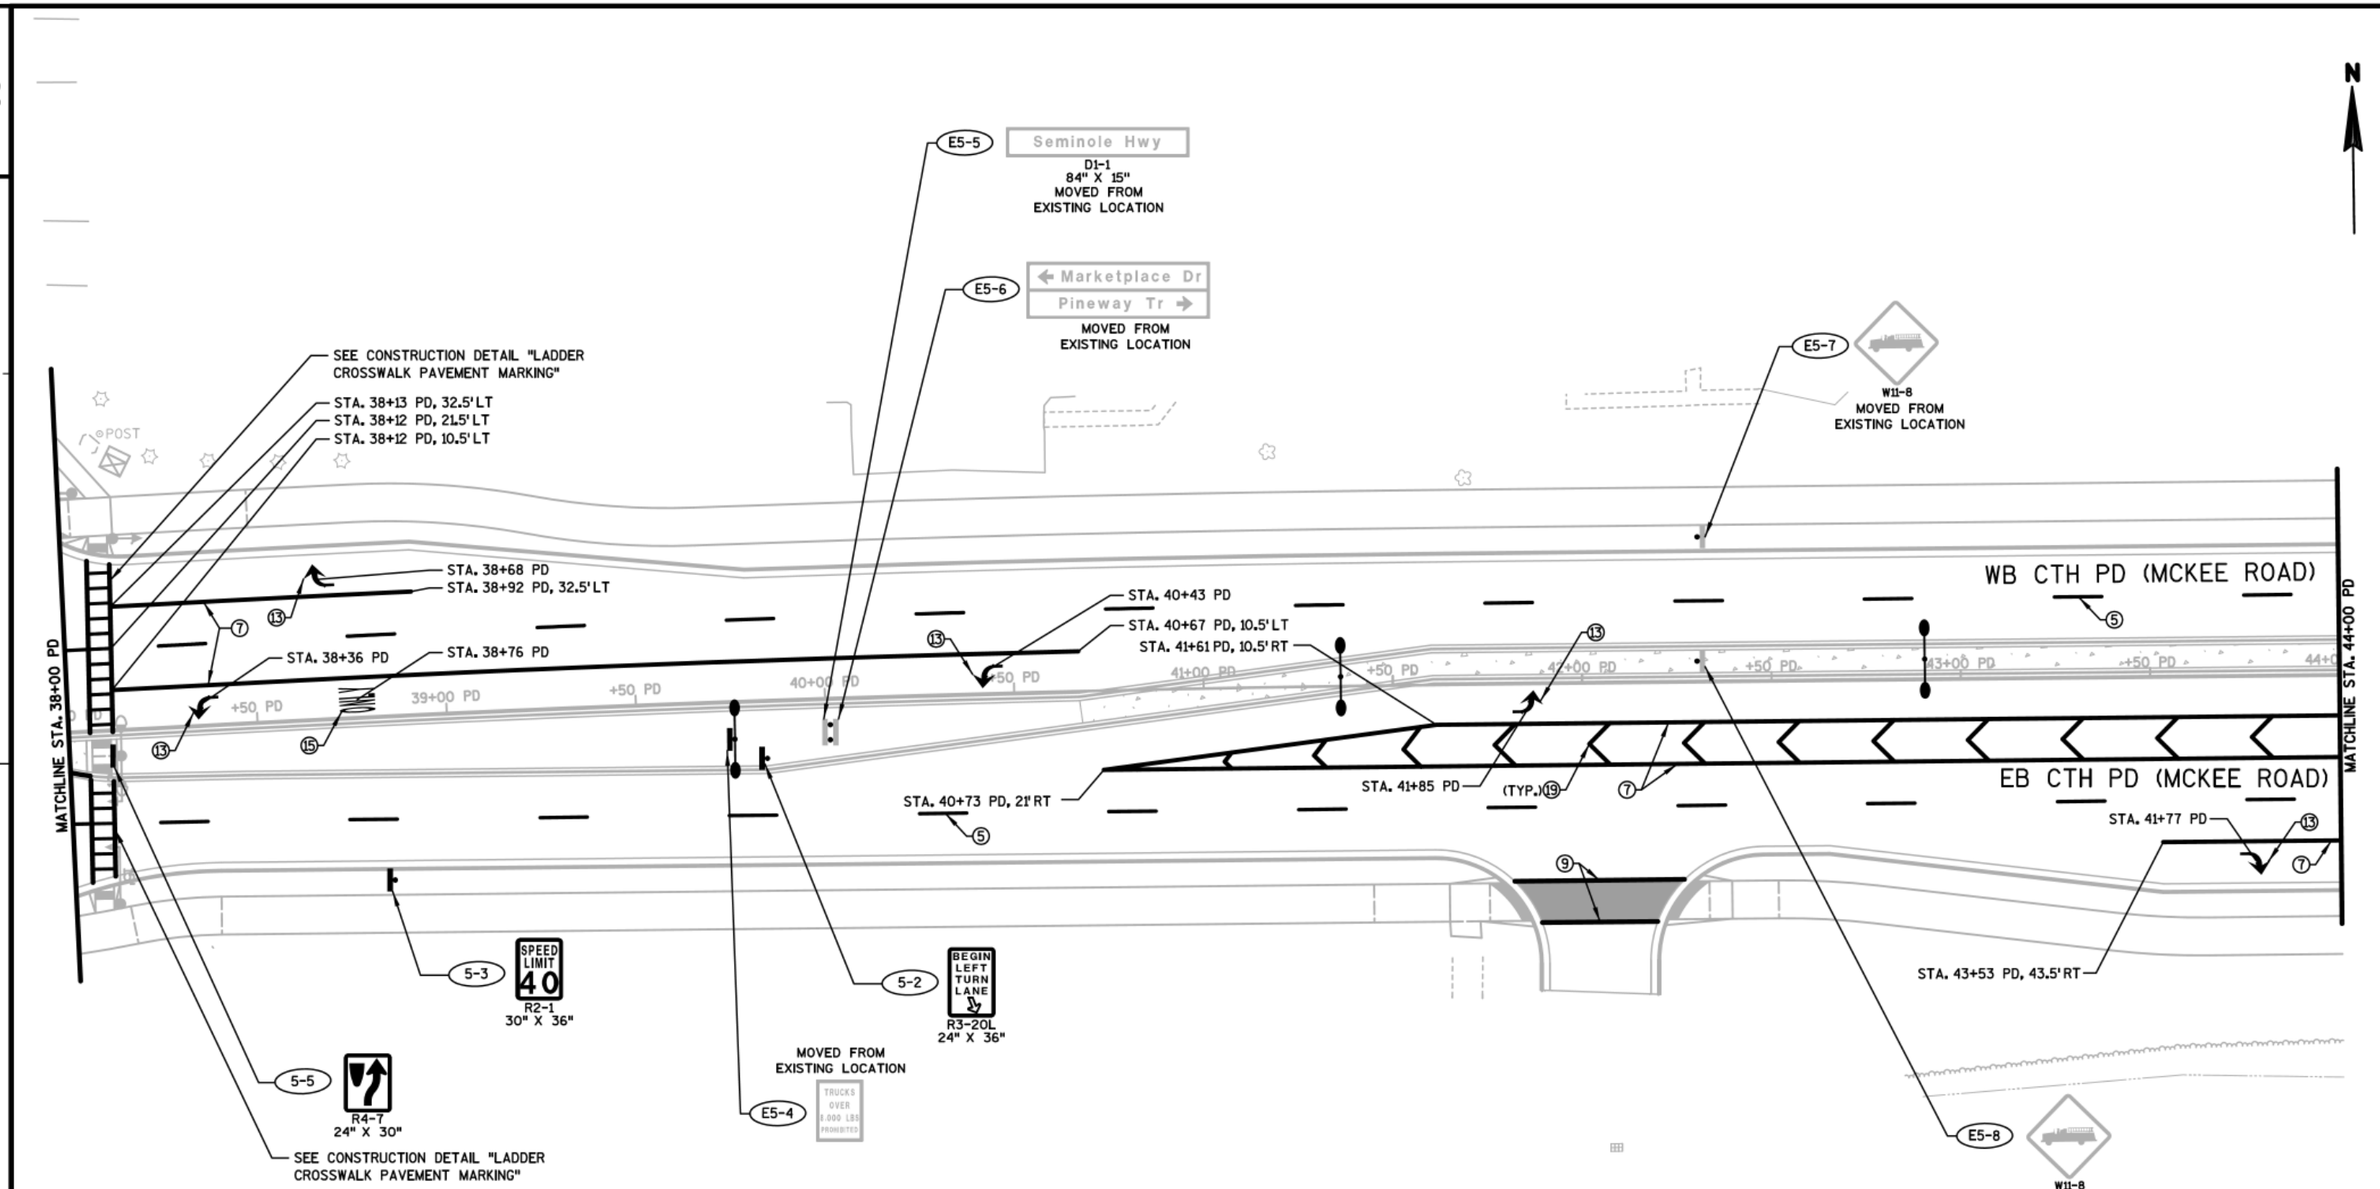

PAVEMENT MARKING LEGEND

1. MARKING LINE EPOXY 4-INCH, WHITE
2. MARKING LINE EPOXY 4-INCH, YELLOW
3. MARKING LINE EPOXY 4-INCH, DOUBLE YELLOW
4. MARKING LINE EPOXY 4-INCH, WHITE SKIP, 3' SEG., 9' GAP
5. MARKING LINE EPOXY 4-INCH, WHITE SKIP, 12½' SEG., 37½' GAP
6. MARKING LINE EPOXY 6-INCH, WHITE
7. MARKING LINE EPOXY 8-INCH, WHITE
8. MARKING LINE EPOXY 8-INCH, WHITE SKIP, 3' SEG., 9' GAP
9. MARKING CROSSWALK EPOXY TRANSVERSE LINE 12-INCH
10. MARKING STOP LINE EPOXY 18-INCH
11. MARKING CURB EPOXY, YELLOW
12. MARKING ISLAND NOSE EPOXY, YELLOW
13. MARKING ARROW EPOXY, TYPE 2, WHITE
14. MARKING ARROW EPOXY, TYPE 3, WHITE
15. MARKING WORD EPOXY
16. MARKING ARROW EPOXY, BIKE LANE
17. MARKING SYMBOL EPOXY, BIKE LANE
18. MARKING DIAGONAL EPOXY 12-INCH, YELLOW
19. MARKING CHEVRON EPOXY 8-INCH, WHITE

LEGEND

- PROPOSED SIGN MOUNTED ON POST(S)
- PROPOSED SIGN MOUNTED ON POLE
- X-XX DENOTES SIGN NUMBER
- PROPOSED LIGHT POLE
- PROPOSED TRAFFIC SIGNAL
- * MOUNTING HEIGHT OF 2 FT.
- PAVEMENT MARKING, GREEN EPOXY

NOTE:

PROPOSED LINEWORK SHOWN AS SCREENED FOR CLARITY.

PROJECT NO:5849-02-02	HWY:CTH PD	COUNTY:DANE	PERMANENT SIGNING & MARKING - CTH PD (MCKEE ROAD)	SHEET	E

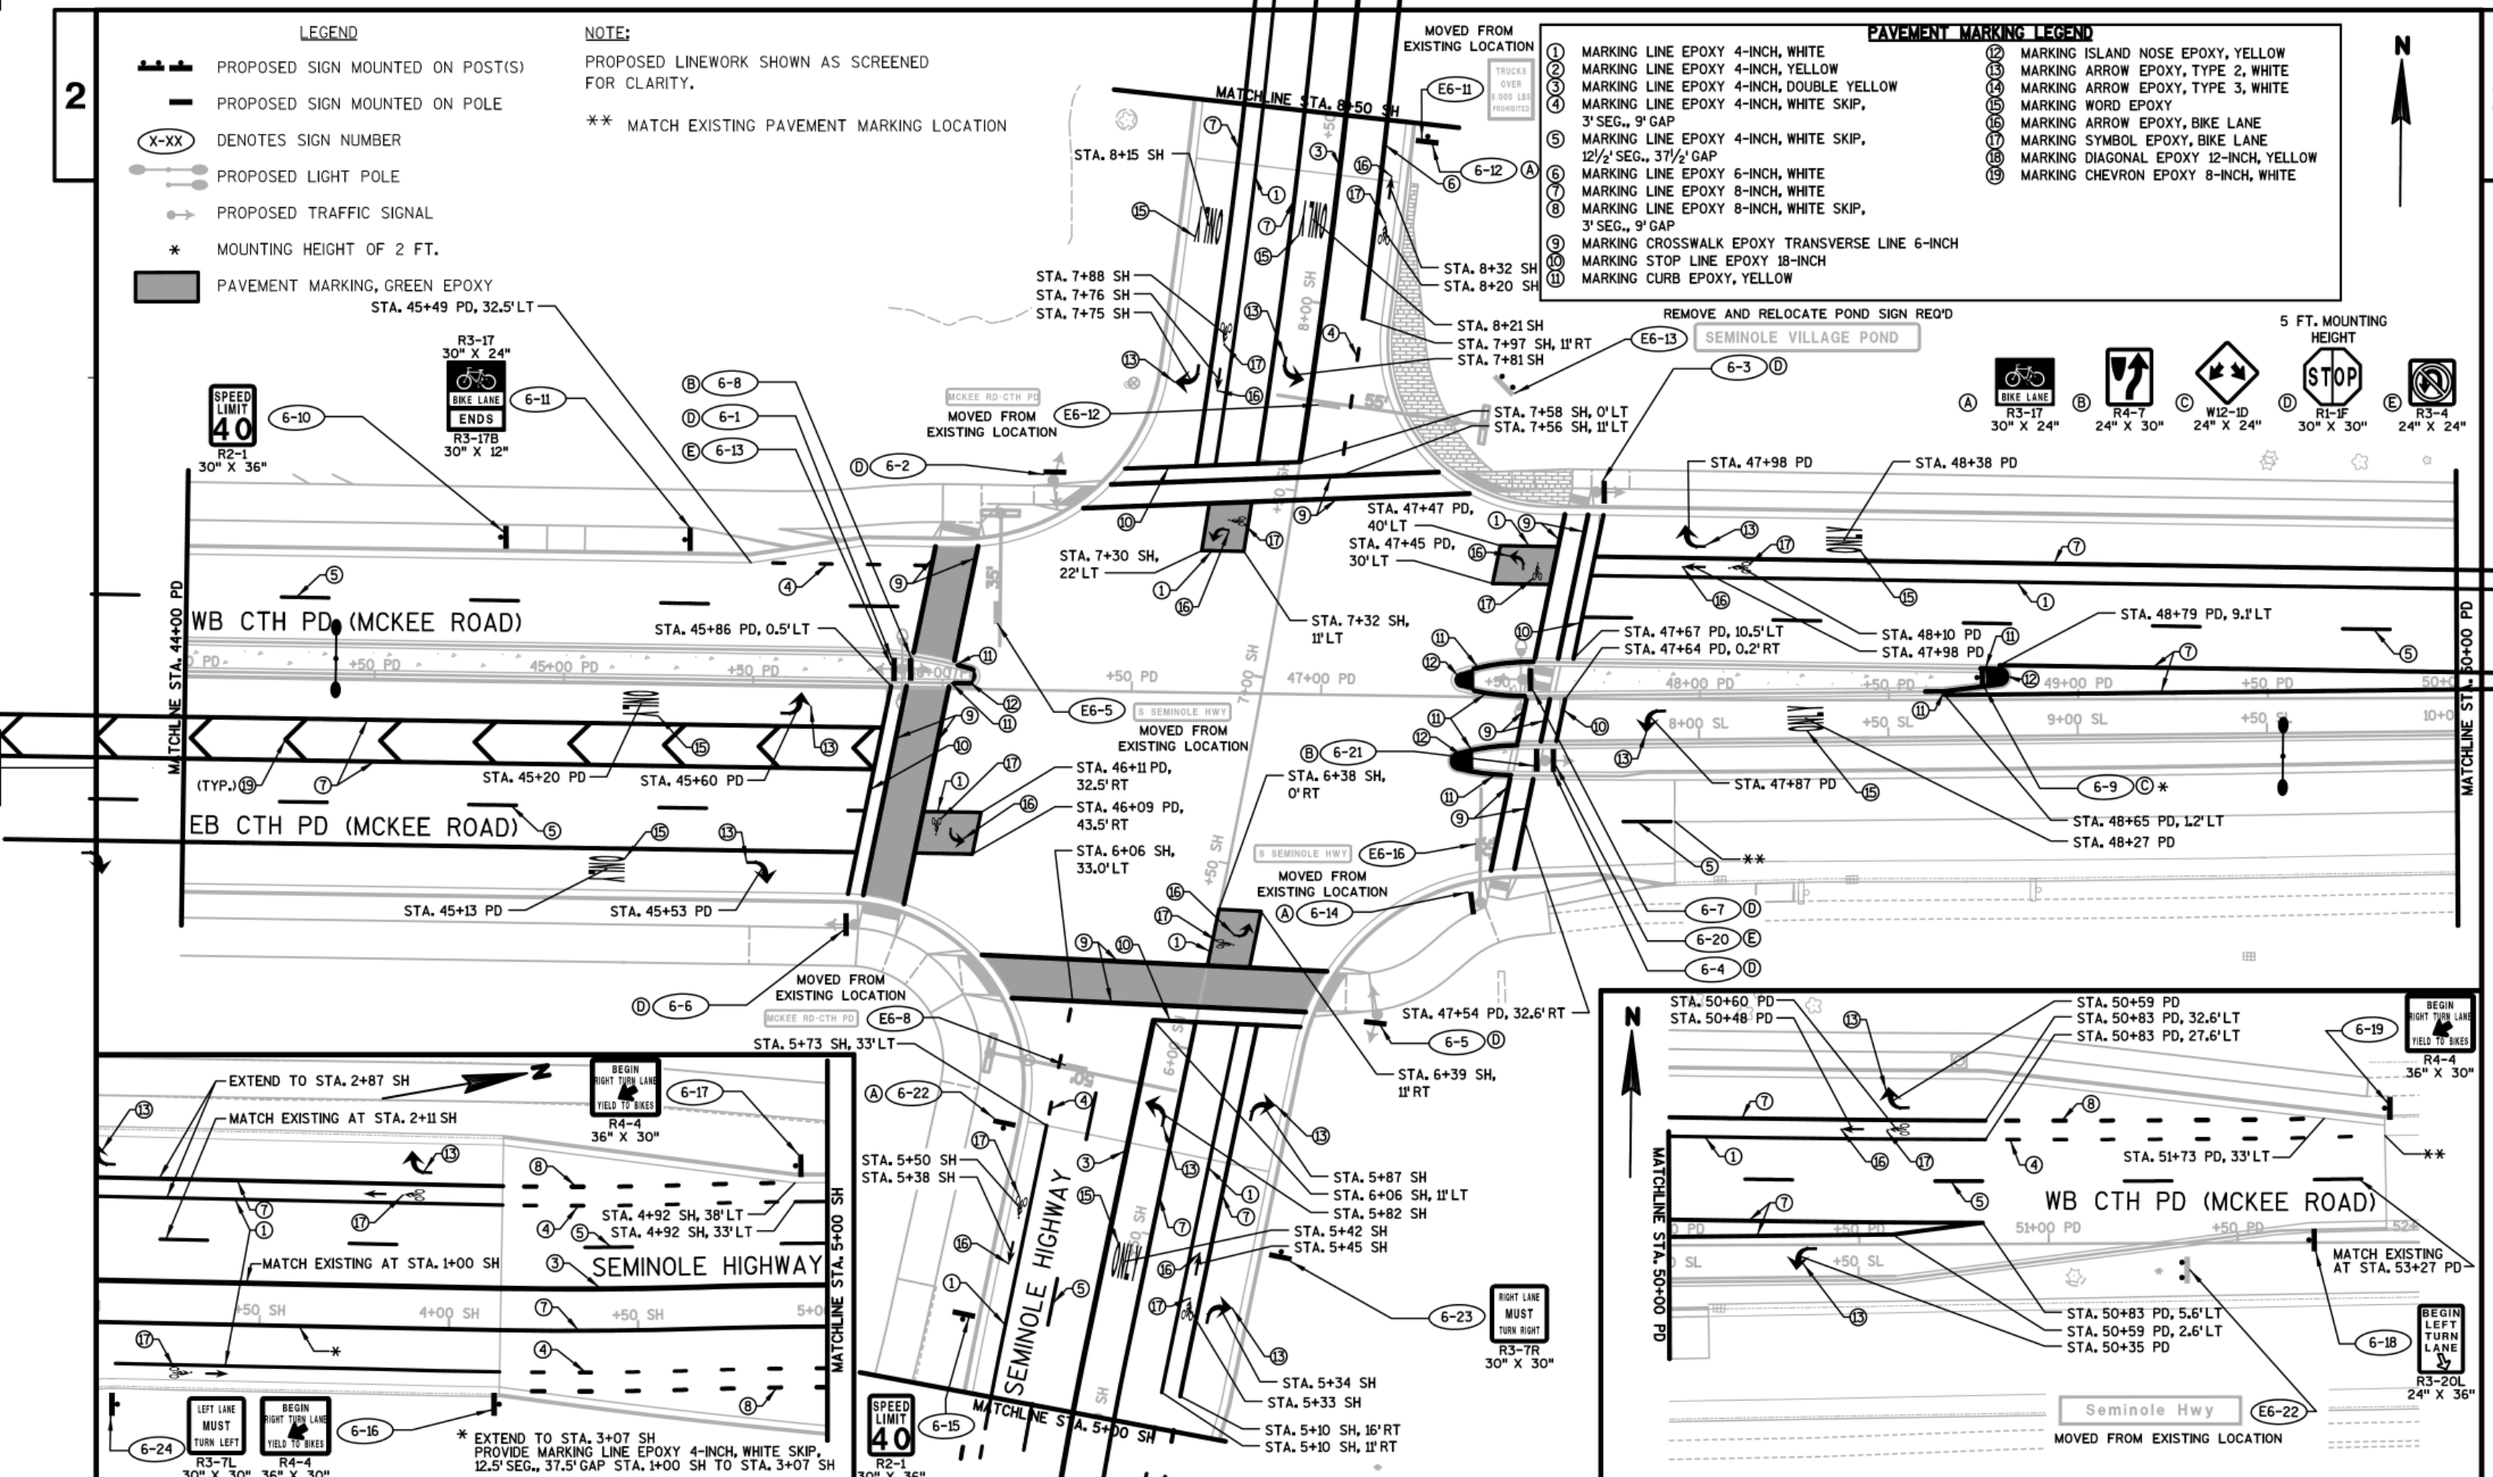

PROJECT NO:5849-02-02	HWY:CTH PD	COUNTY:DANE	PERMANENT SIGNING & MARKING - CTH PD & SEMINOLE HIGHWAY	SHEET	E

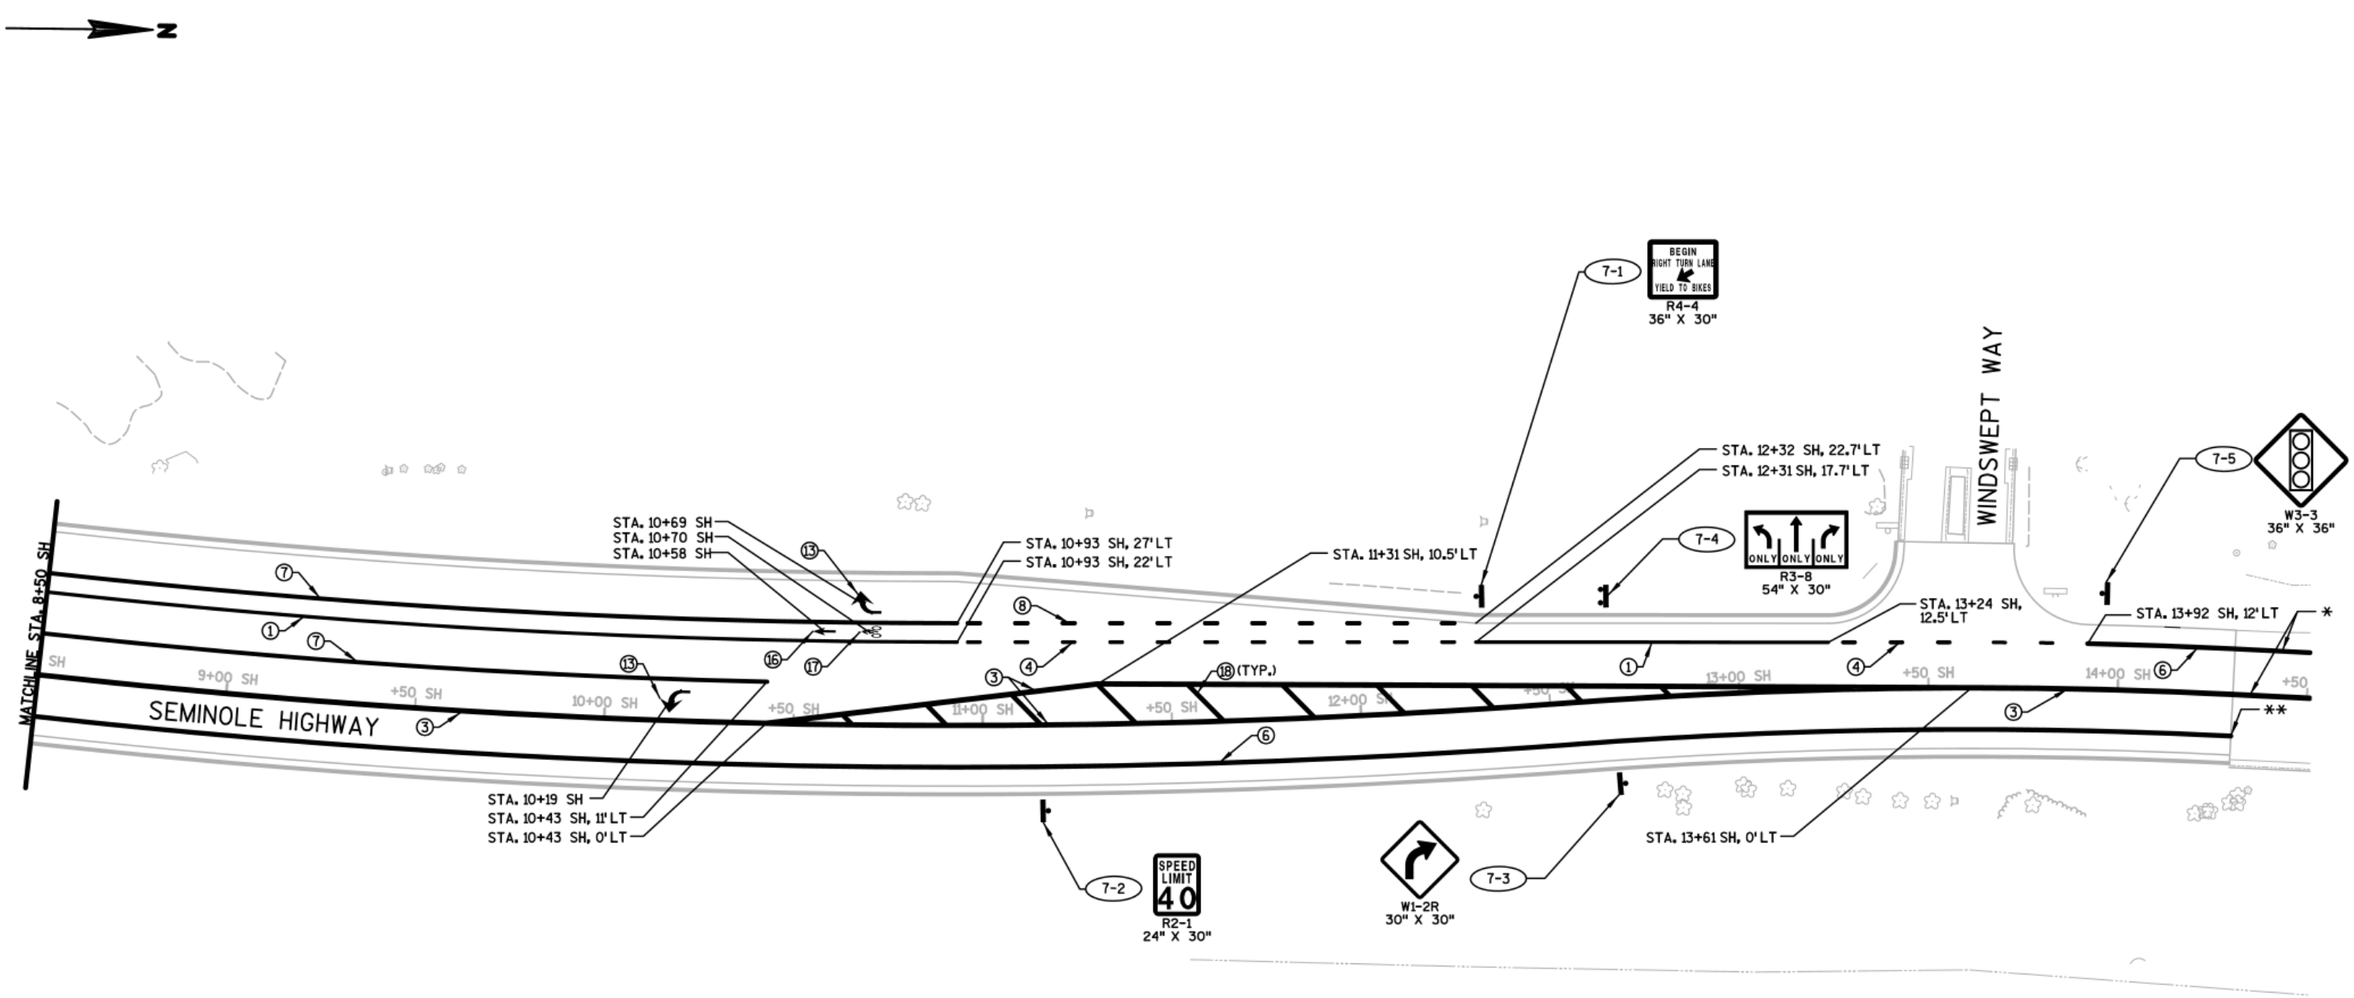

PAVEMENT MARKING LEGEND

1. MARKING LINE EPOXY 4-INCH, WHITE
2. MARKING LINE EPOXY 4-INCH, YELLOW
3. MARKING LINE EPOXY 4-INCH, DOUBLE YELLOW
4. MARKING LINE EPOXY 4-INCH, WHITE SKIP, 3' SEG., 9' GAP
5. MARKING LINE EPOXY 4-INCH, WHITE SKIP, 12½' SEG., 37½' GAP
6. MARKING LINE EPOXY 6-INCH, WHITE
7. MARKING LINE EPOXY 8-INCH, WHITE
8. MARKING LINE EPOXY 8-INCH, WHITE SKIP, 3' SEG., 9' GAP
9. MARKING CROSSWALK EPOXY TRANSVERSE LINE 12-INCH
10. MARKING STOP LINE EPOXY 18-INCH
11. MARKING CURB EPOXY, YELLOW
12. MARKING ISLAND NOSE EPOXY, YELLOW
13. MARKING ARROW EPOXY, TYPE 2, WHITE
14. MARKING ARROW EPOXY, TYPE 3, WHITE
15. MARKING WORD EPOXY
16. MARKING ARROW EPOXY, BIKE LANE
17. MARKING SYMBOL EPOXY, BIKE LANE
18. MARKING DIAGONAL EPOXY 12-INCH, YELLOW
19. MARKING CHEVRON EPOXY 8-INCH, WHITE

LEGEND

- PROPOSED SIGN MOUNTED ON POST(S)
- PROPOSED SIGN MOUNTED ON POLE
- X-XX DENOTES SIGN NUMBER
- PROPOSED LIGHT POLE
- PROPOSED TRAFFIC SIGNAL
- * MOUNTING HEIGHT OF 2 FT.
- PAVEMENT MARKING, GREEN EPOXY

NOTE:

PROPOSED LINEWORK SHOWN AS SCREENED FOR CLARITY.

* MATCH EXISTING PAVEMENT MARKING LOCATION AT STA. 15+15 SH

** MATCH EXISTING PAVEMENT MARKING LOCATION

PROJECT NO:5849-02-02	HWY:CTH PD	COUNTY:DANE	PERMANENT SIGNING & MARKING - SEMINOLE HIGHWAY	SHEET	E

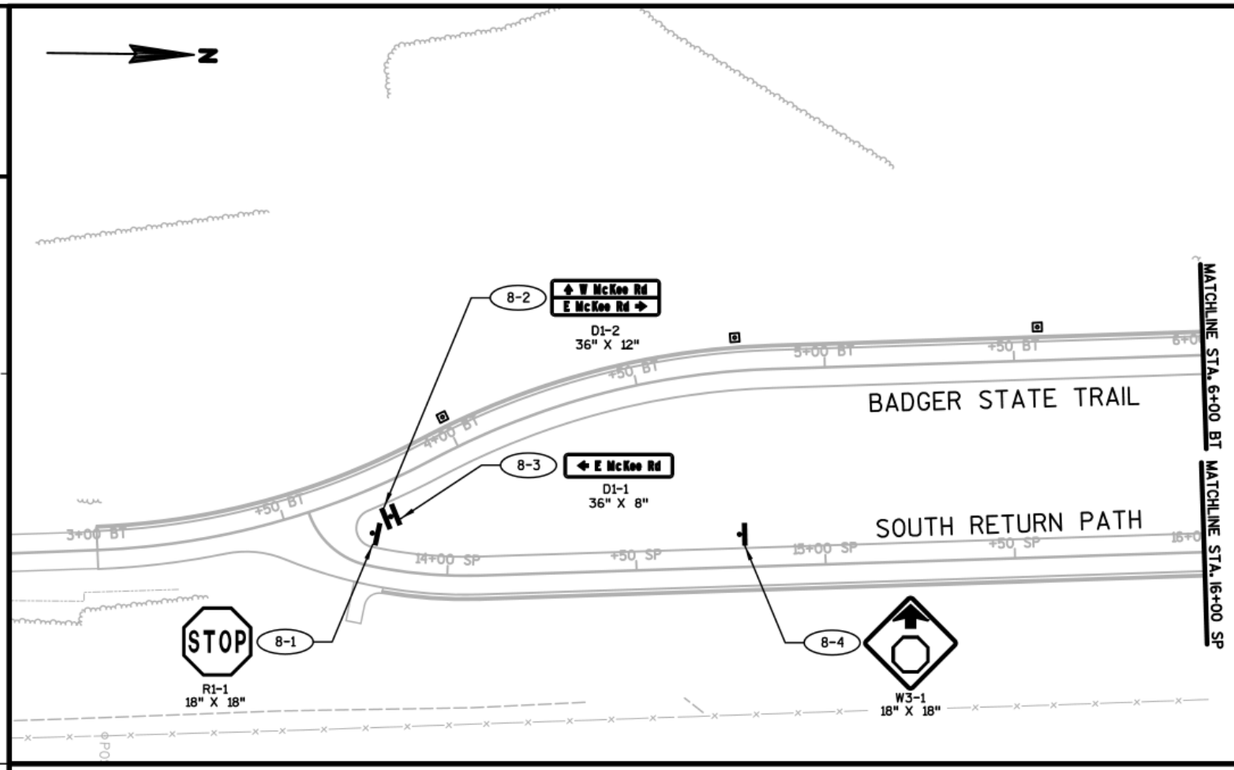

NOTE:

PROPOSED LINEWORK SHOWN AS SCREENED FOR CLARITY.

LEGEND

- PROPOSED SIGN MOUNTED ON POST(S)
- PROPOSED SIGN MOUNTED ON POLE
- X-XX DENOTES SIGN NUMBER
- PROPOSED LIGHT POLE
- PROPOSED TRAFFIC SIGNAL
- * MOUNTING HEIGHT OF 2 FT.
- PAVEMENT MARKING, GREEN EPOXY

PAVEMENT MARKING LEGEND

1. MARKING LINE EPOXY 4-INCH, WHITE
2. MARKING LINE EPOXY 4-INCH, YELLOW
3. MARKING LINE EPOXY 4-INCH, DOUBLE YELLOW
4. MARKING LINE EPOXY 4-INCH, WHITE SKIP, 3' SEG., 9' GAP
5. MARKING LINE EPOXY 4-INCH, WHITE SKIP, 12½' SEG., 37½' GAP
6. MARKING LINE EPOXY 6-INCH, WHITE
7. MARKING LINE EPOXY 8-INCH, WHITE
8. MARKING LINE EPOXY 8-INCH, WHITE SKIP, 3' SEG., 9' GAP
9. MARKING CROSSWALK EPOXY TRANSVERSE LINE 12-INCH
10. MARKING STOP LINE EPOXY 18-INCH
11. MARKING CURB EPOXY, YELLOW
12. MARKING ISLAND NOSE EPOXY, YELLOW
13. MARKING ARROW EPOXY, TYPE 2, WHITE
14. MARKING ARROW EPOXY, TYPE 3, WHITE
15. MARKING WORD EPOXY
16. MARKING ARROW EPOXY, BIKE LANE
17. MARKING SYMBOL EPOXY, BIKE LANE
18. MARKING DIAGONAL EPOXY 12-INCH, YELLOW
19. MARKING CHEVRON EPOXY 8-INCH, WHITE

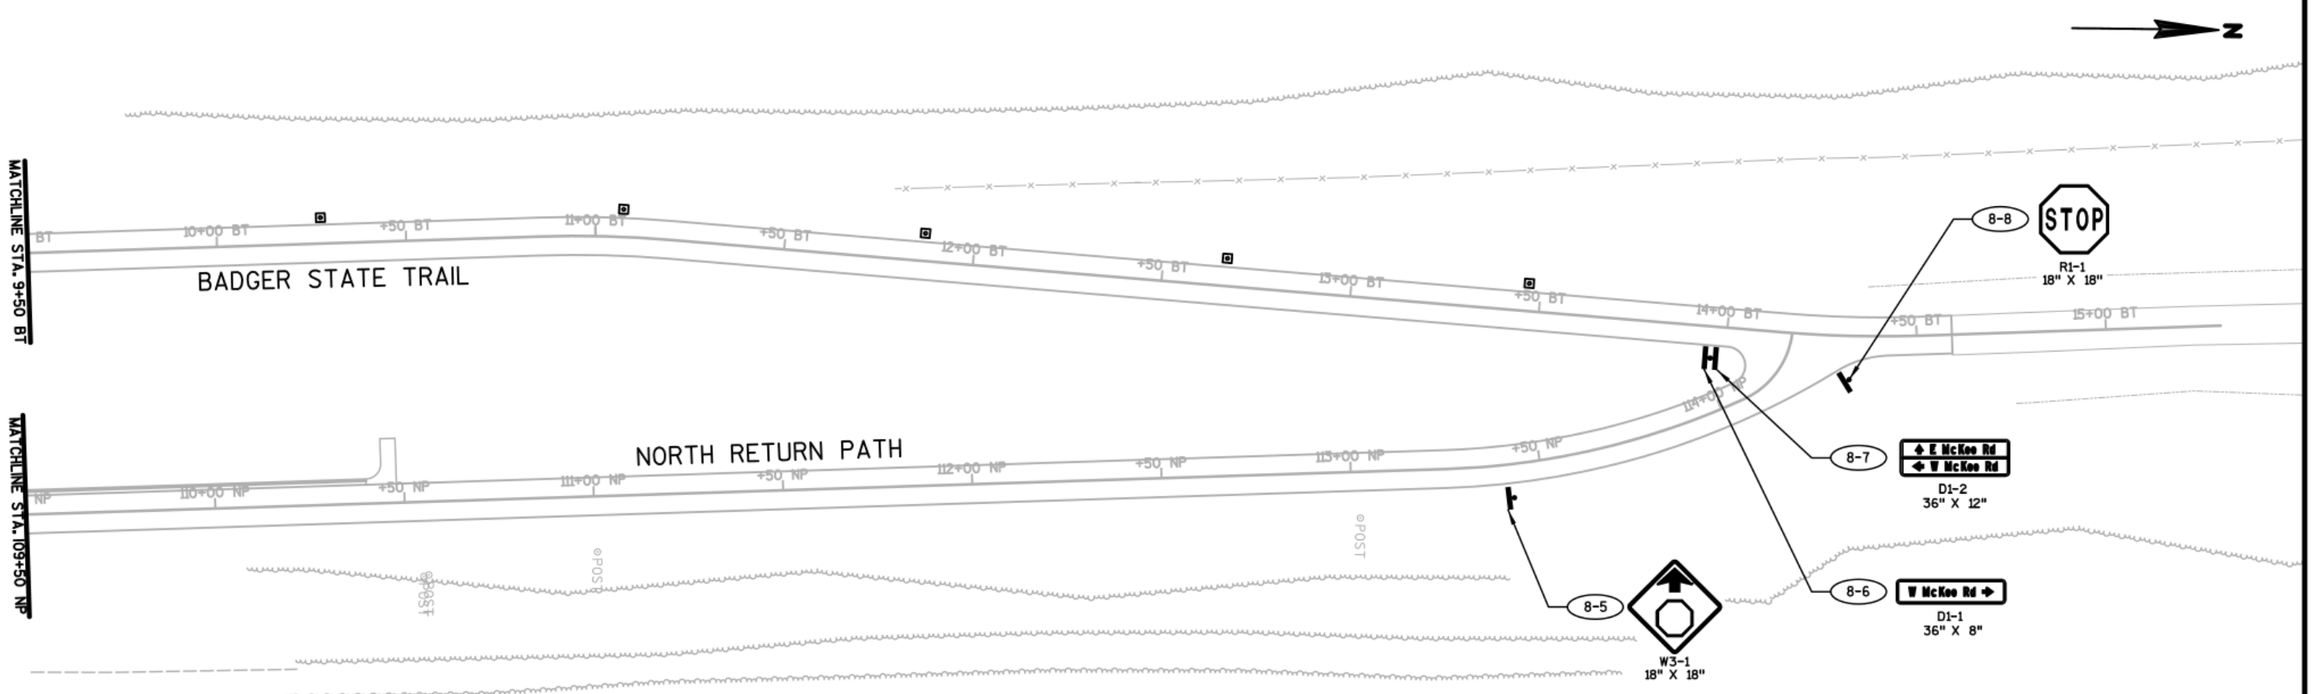

PROJECT NO:5849-02-02	HWY:CTH PD	COUNTY:DANE	PERMANENT SIGNING & MARKING - BADGER STATE TRAIL	SHEET	E