PLOT DATE : 1/21/2020 10:29 AM

PLOT BY : JENNIFER LAUER

FILE NAME : G:\FITCHBRG\L18013-000\CIVIL3D\SHEETSPLAN\TRAFFIC CONTROL\CONSTKL_TC - STAGE C OVERVIEW.DWG

CONSTRUCTION ZONE

CROSS WALK

BUS STOP

TRAFFIC ARROW

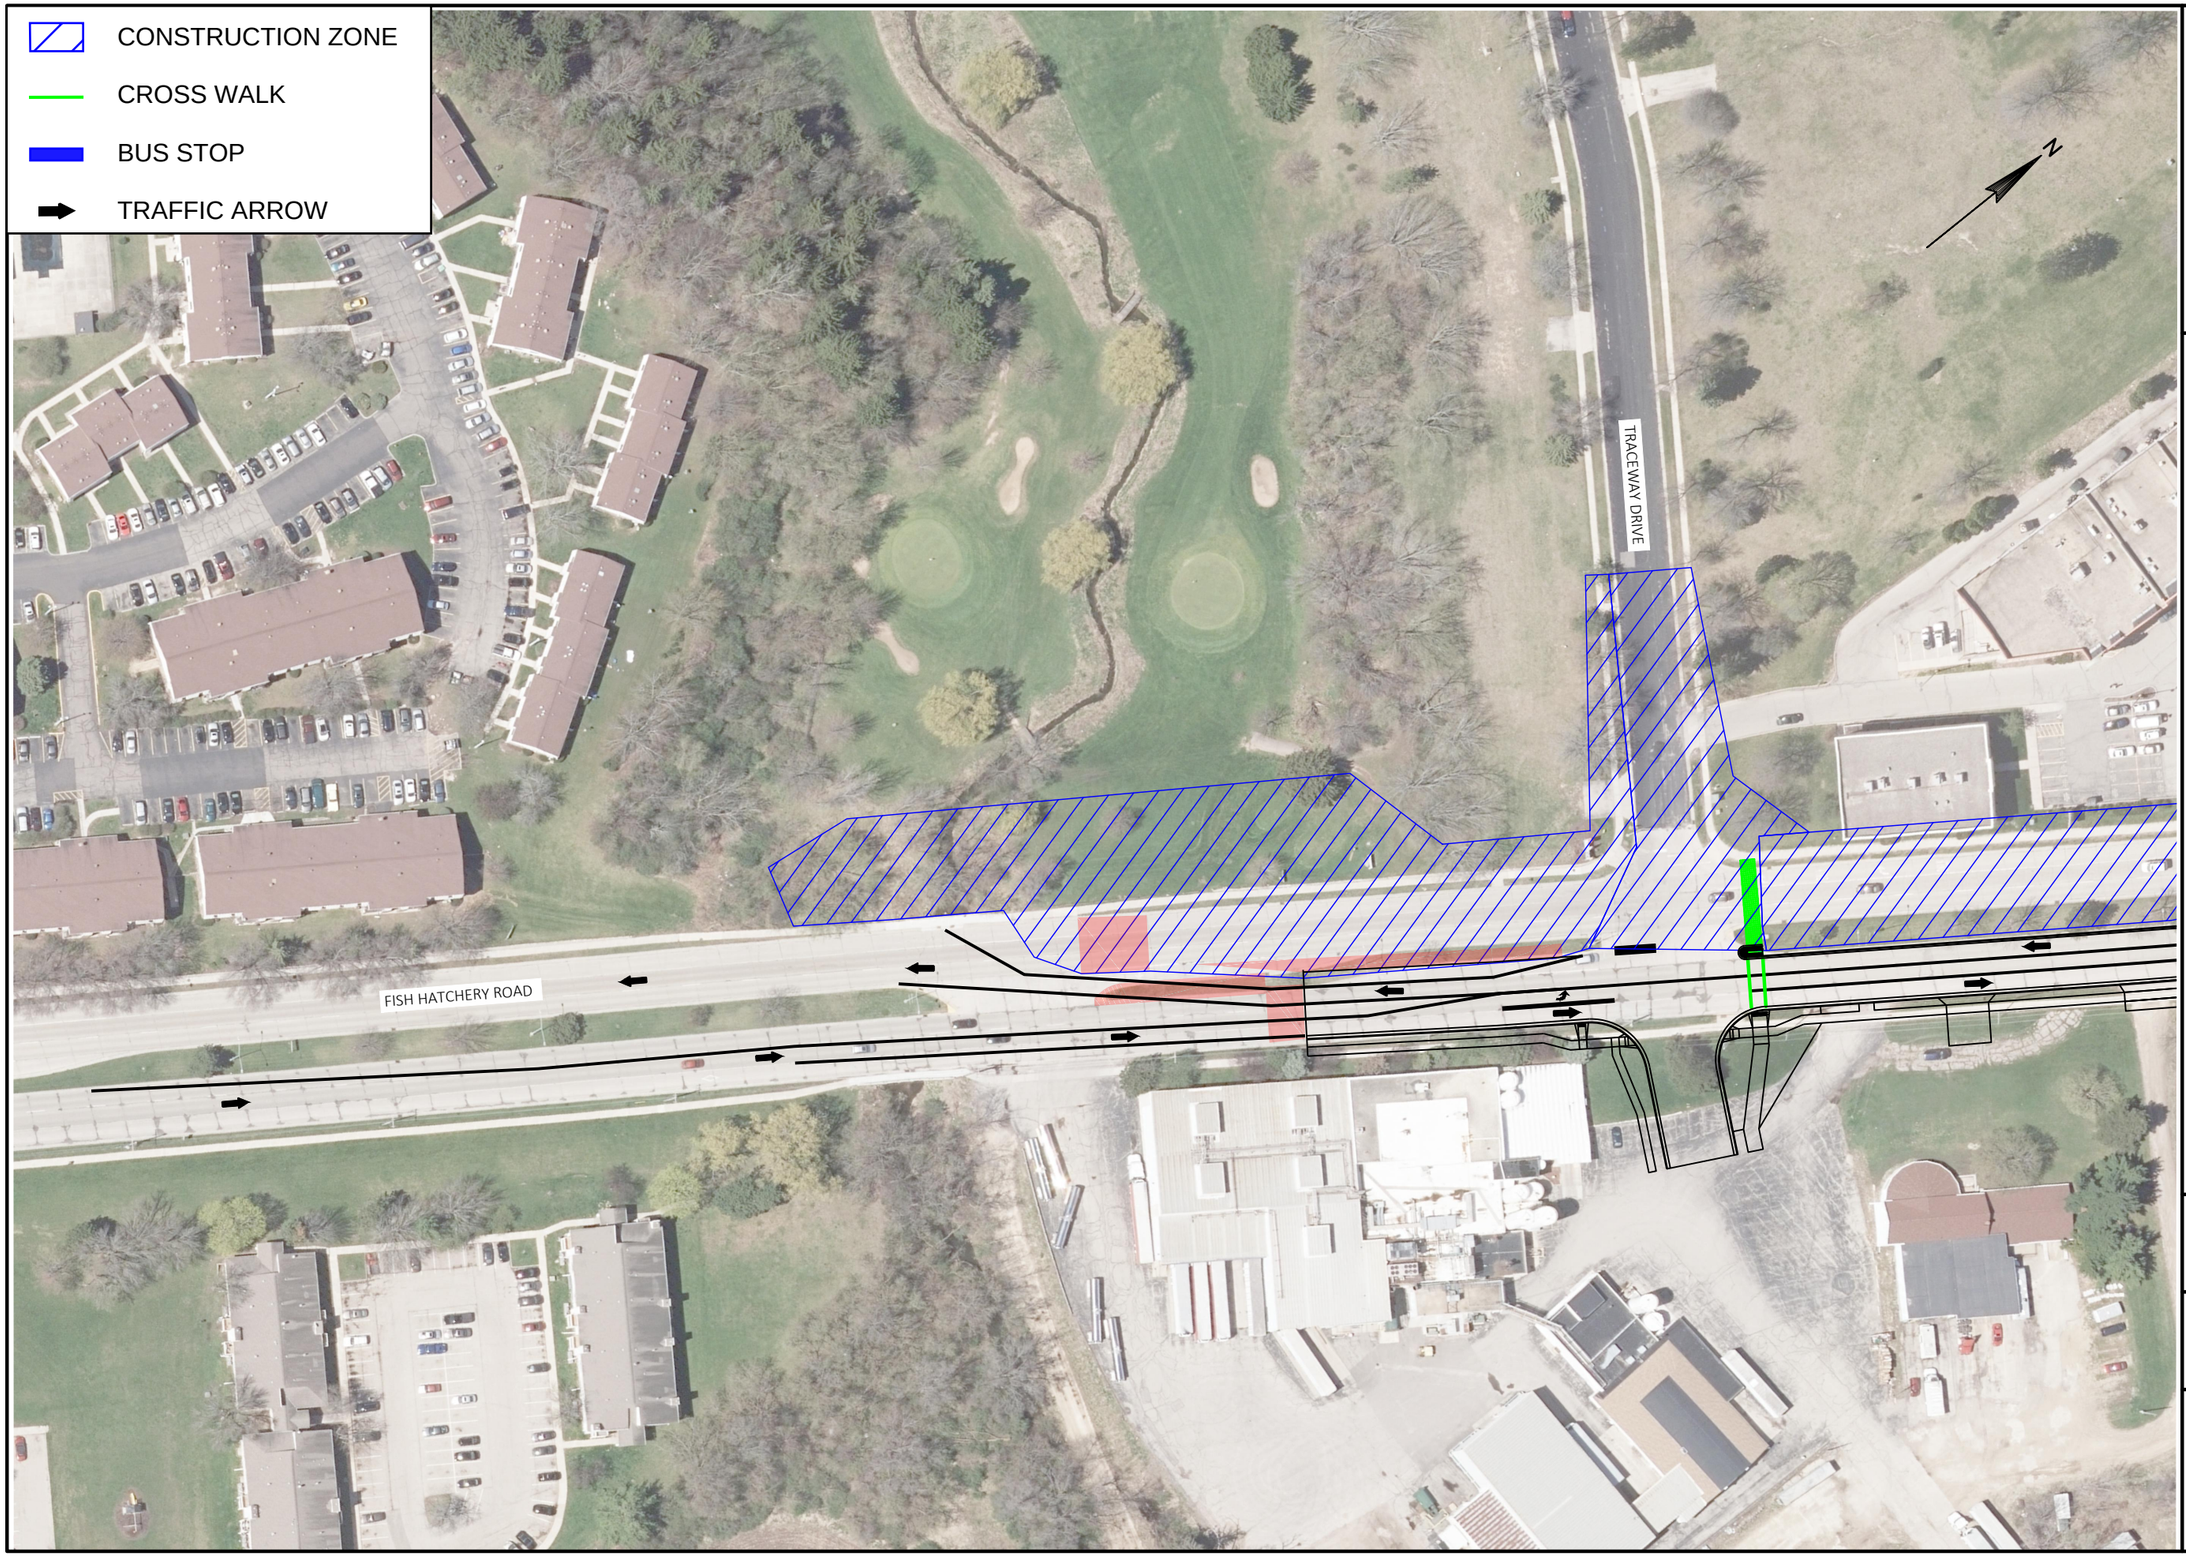


KL Engineering
[A] Better Experience
5400 King James Way
Suite 200
Madison, WI. 53719
Phone: (608) 663-1218
Phone: (800)-810-4012
http://klengineering.com
email@klengineering.com

# FISH HATCHERY ROAD
# STAGE C

| | |
|---|---|
| Project No: | 19-3488 |
| Date: | OCT-2019 |
| Designed By: | JJS |
| Drafted By: | STD |
| Checked By: | LMW |

Revisions: XX-XX-XXXX

SHEET NO.

PLOT DATE : 1/21/2020 10:29 AM

PLOT BY : JENNIFER LAUER

FILE NAME : G:\RTCHBRG\180130-000\CIVIL3D\SHEETSPLAN\TRAFFIC CONTROL\CONSTKL_TC - STAGE C OVERVIEW.DWG

CONSTRUCTION ZONE

INTERIM STAGE

CROSS WALK

BUS STOP

TRAFFIC ARROW




POST ROAD - STAGE C1 & C2

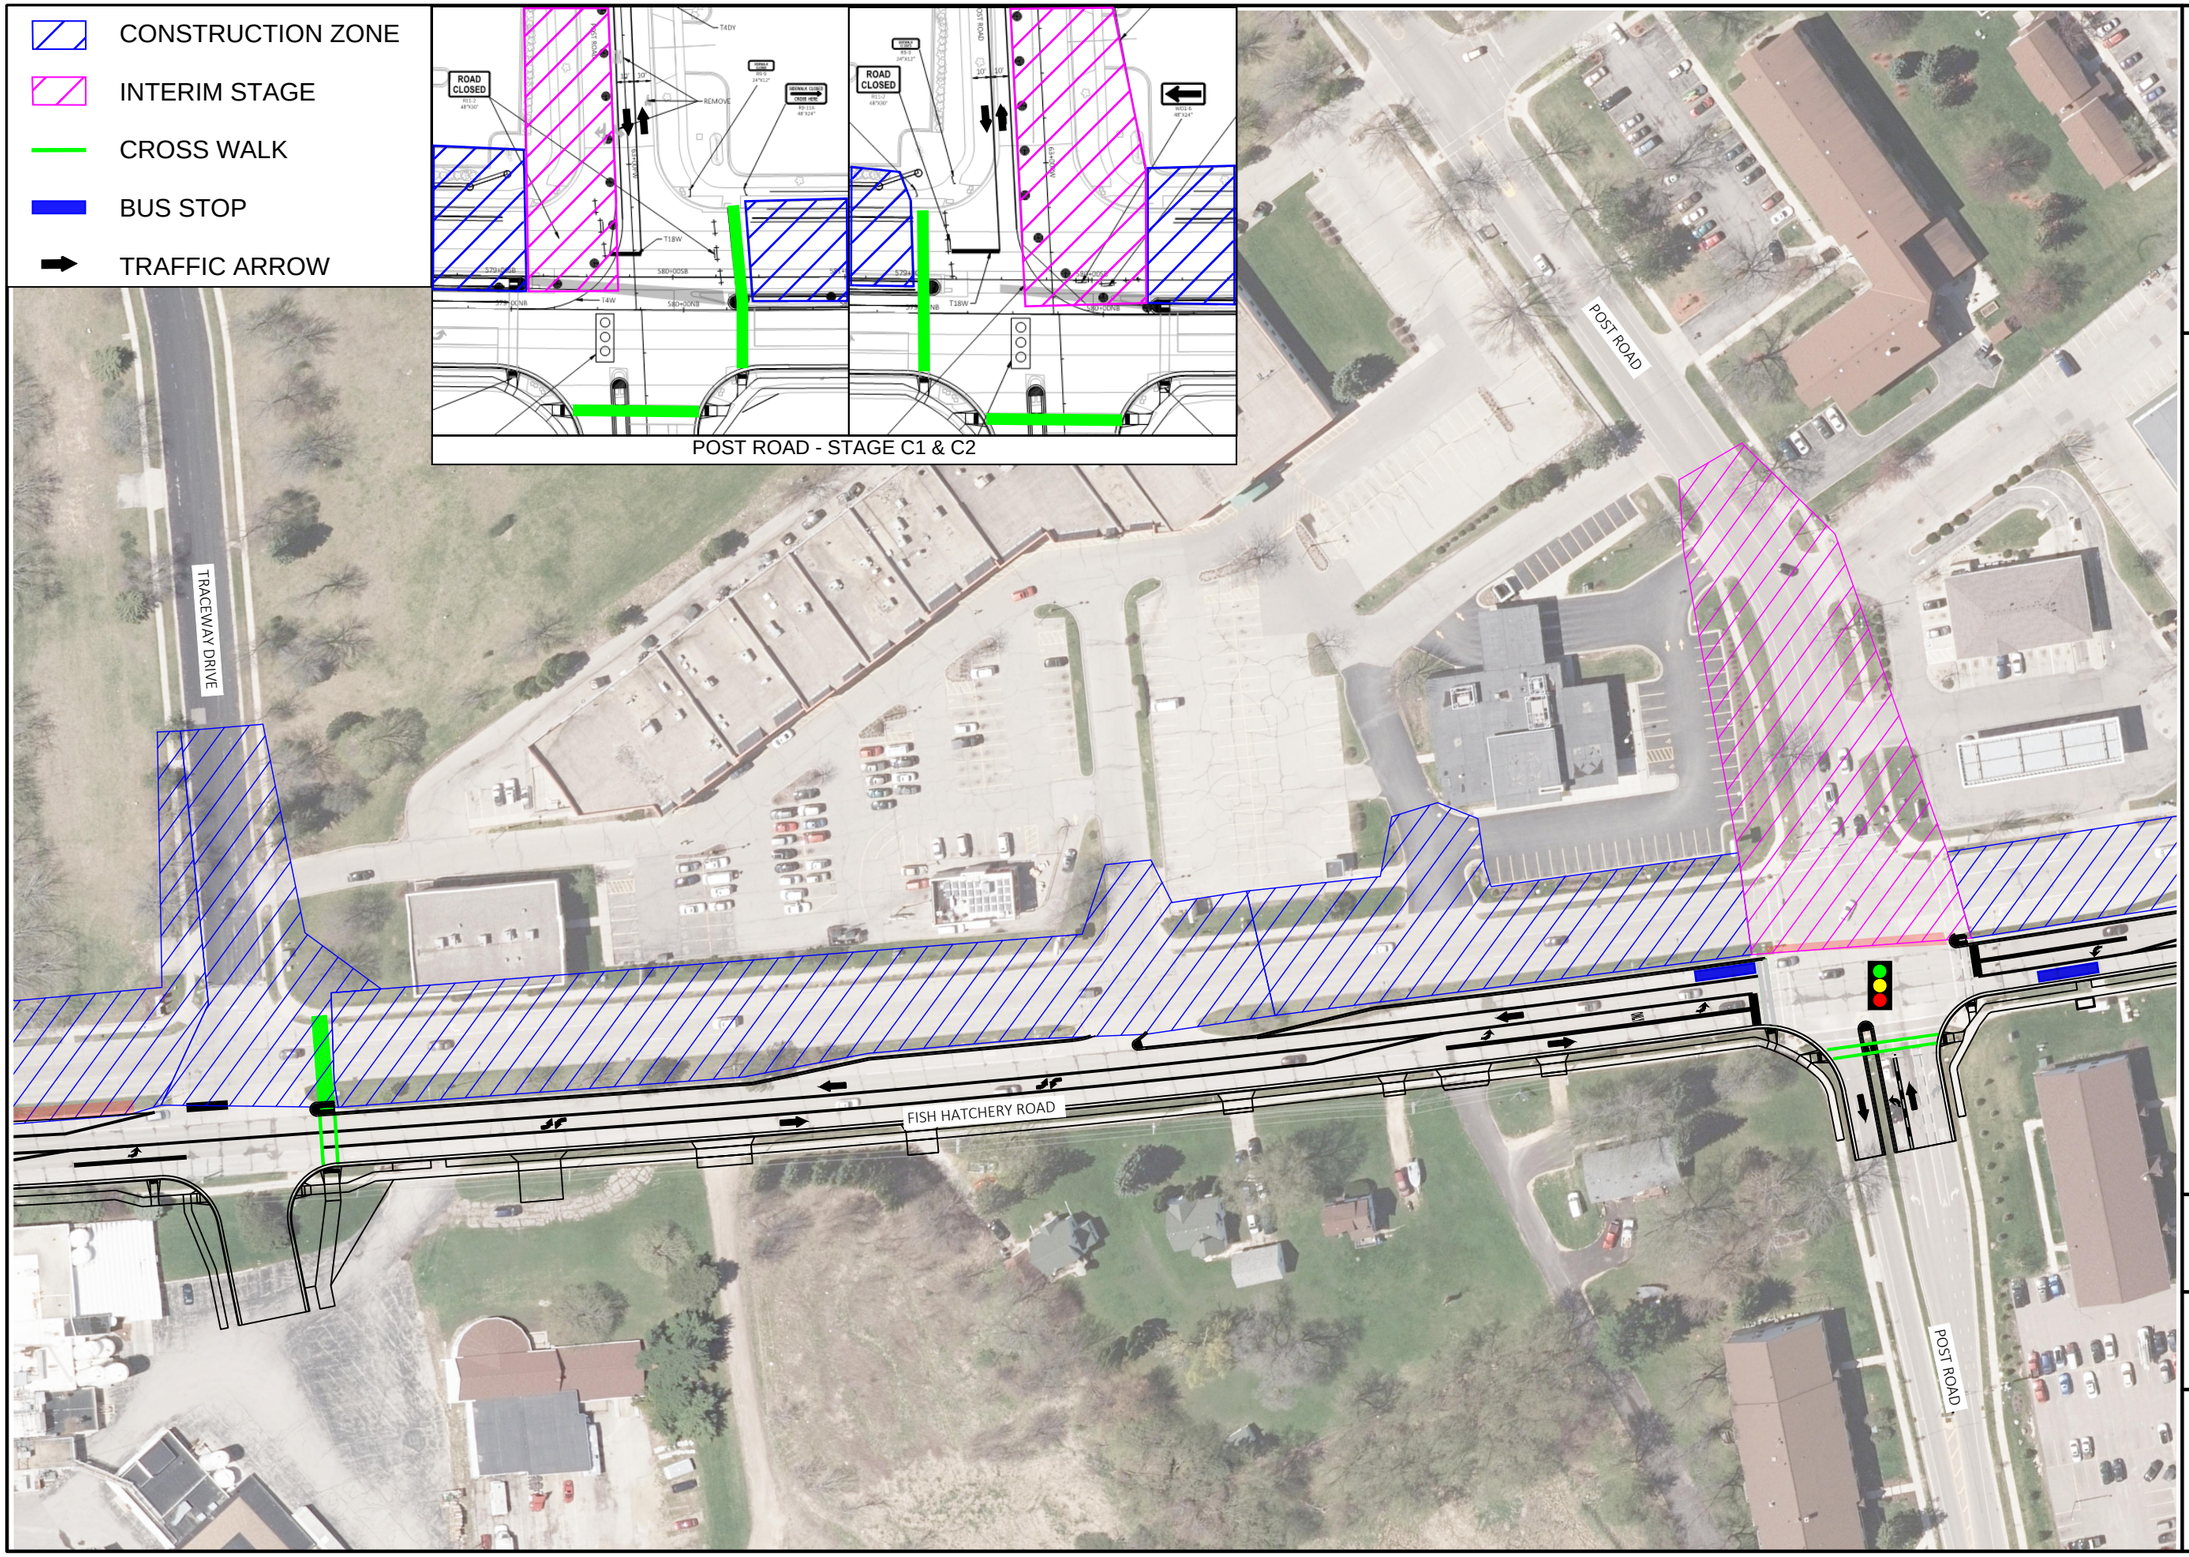


KL Engineering
[A] Better Experience
5400 King James Way
Suite 200
Madison, WI. 53719
Phone: (608) 663-1218
Phone: (800)-810-4012
http://klengineering.com
email@klengineering.com

# FISH HATCHERY ROAD

# STAGE C

| | |
|---|---|
| Project No: | 19-3488 |
| Date: | OCT-2019 |
| Designed By: | JJS |
| Drafted By: | STD |
| Checked By: | LMW |

Revisions: XX-XX-XXXX

SHEET NO.