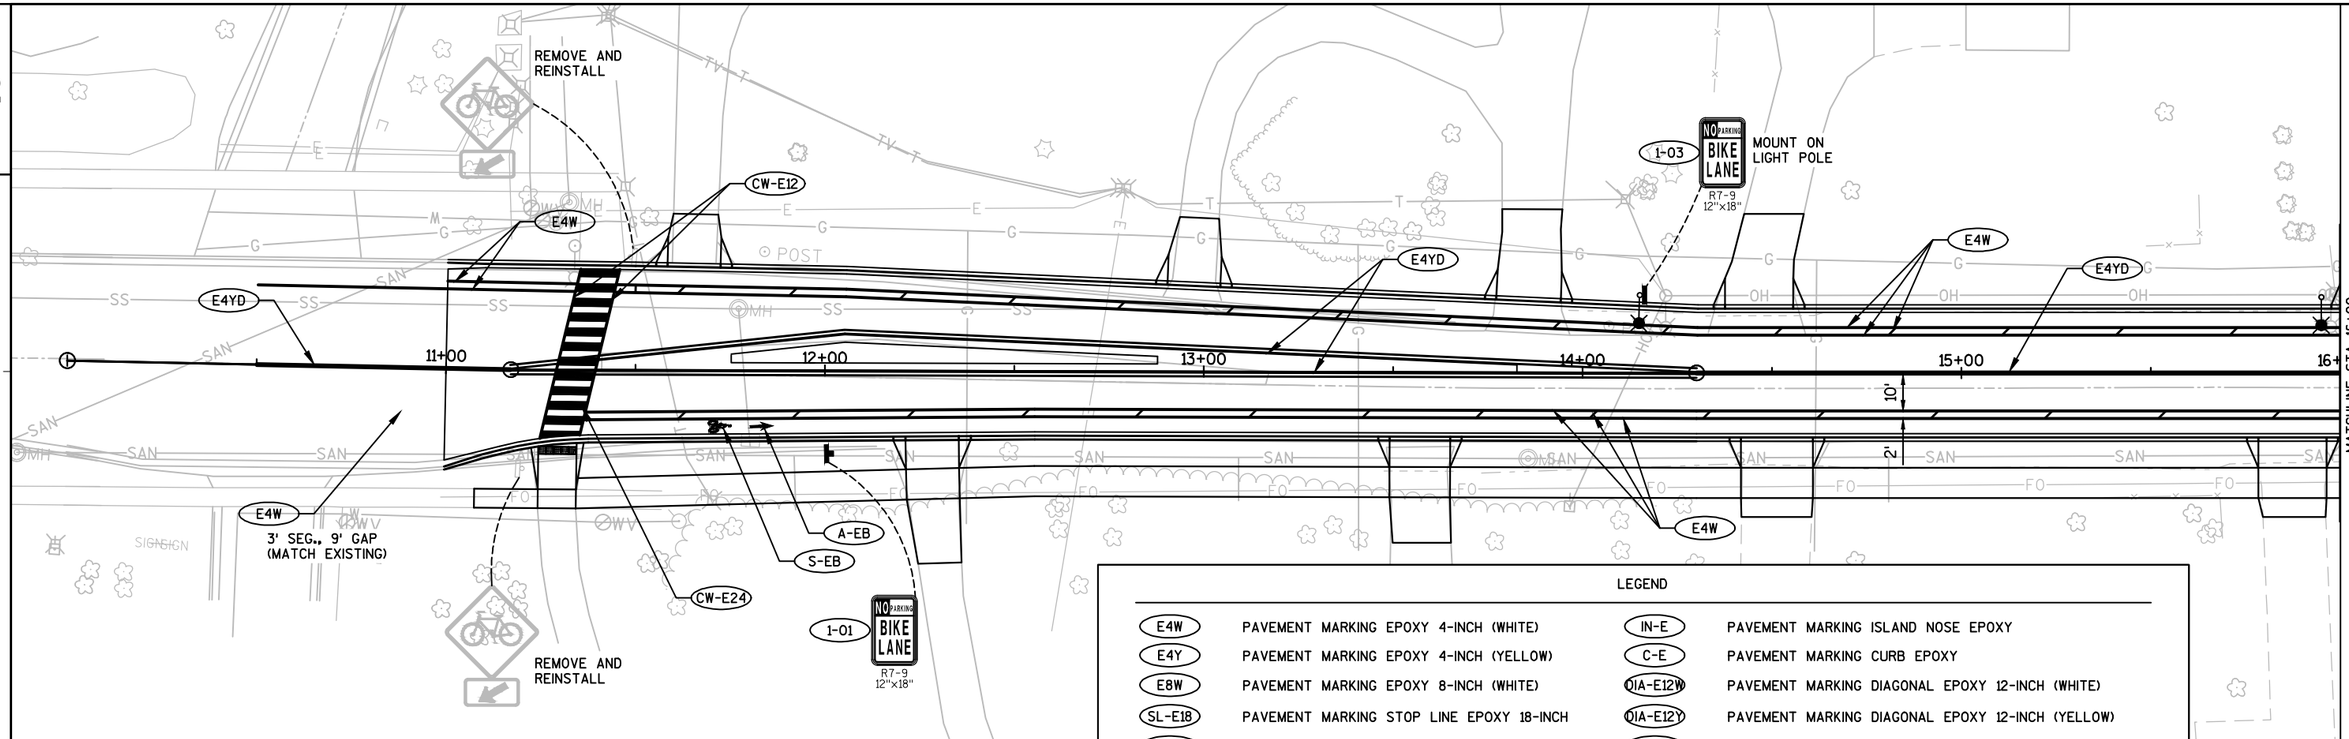

LEGEND

E4W	PAVEMENT MARKING EPOXY 4-INCH (WHITE)	IN-E	PAVEMENT MARKING ISLAND NOSE EPOXY
E4Y	PAVEMENT MARKING EPOXY 4-INCH (YELLOW)	C-E	PAVEMENT MARKING CURB EPOXY
E8W	PAVEMENT MARKING EPOXY 8-INCH (WHITE)	DIA-E12W	PAVEMENT MARKING DIAGONAL EPOXY 12-INCH (WHITE)
SL-E18	PAVEMENT MARKING STOP LINE EPOXY 18-INCH	DIA-E12Y	PAVEMENT MARKING DIAGONAL EPOXY 12-INCH (YELLOW)
CW-E12	PAVEMENT MARKING CROSSWALK EPOXY 12-INCH	W-EB	PAVEMENT MARKING WORDS BIKE LANE EPOXY
CW-E24	PAVEMENT MARKING CROSSWALK EPOXY 24-INCH	W-E	PAVEMENT MARKING WORDS EPOXY (ONLY)
A-EB	PAVEMENT MARKING ARROWS BIKE LANE EPOXY	E4YD	PAVEMENT MARKING EPOXY 4-INCH (YELLOW, DOUBLE)
A-E2	PAVEMENT MARKING ARROWS EPOXY TYPE 2	E4W-S2	PAVEMENT MARKING EPOXY 4-INCH (WHITE, 2' SEG., 6' GAP)
S-EB	PAVEMENT MARKING SYMBOLS BIKE LANE EPOXY	E18-S2	PAVEMENT MARKING EPOXY 18-INCH (WHITE, 2' SEG., 2' GAP)
RR-E	PAVEMENT MARKING RAILROAD CROSSING EPOXY		

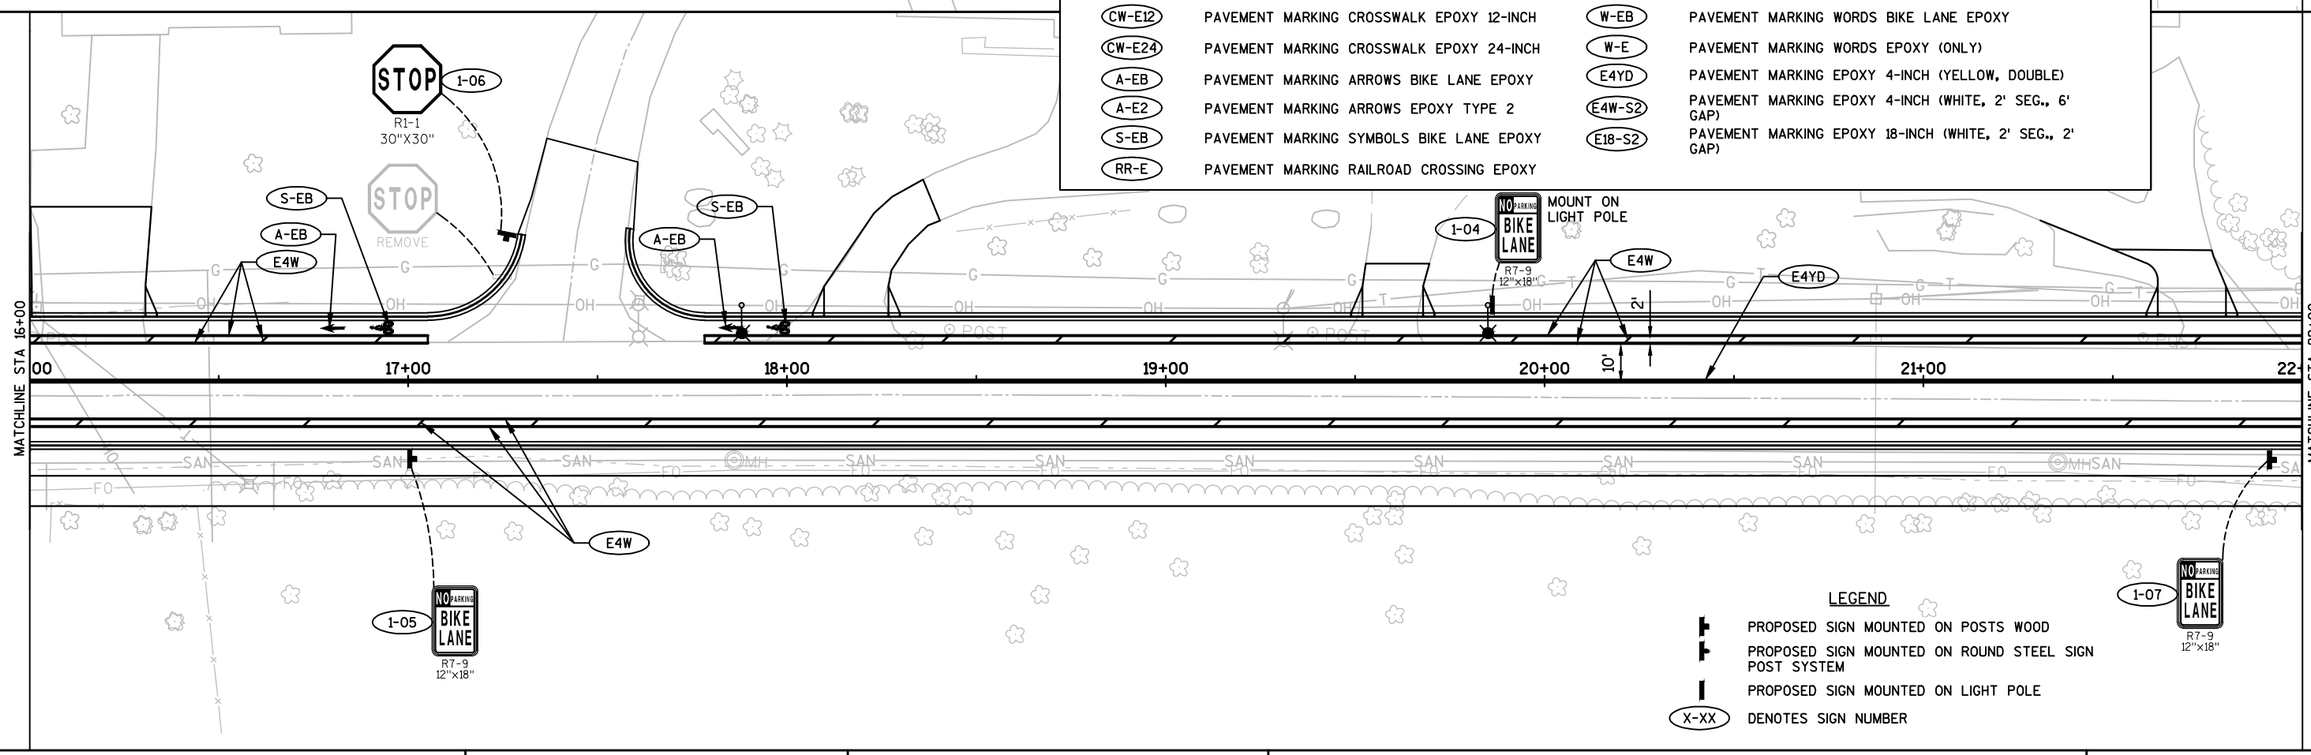

LEGEND

- PROPOSED SIGN MOUNTED ON POSTS WOOD
- PROPOSED SIGN MOUNTED ON ROUND STEEL SIGN POST SYSTEM
- PROPOSED SIGN MOUNTED ON LIGHT POLE
- X-XX DENOTES SIGN NUMBER

PROJECT NO:5849-00-11	HWY:LACY ROAD	COUNTY:DANE	PERMANENT SIGNING AND PAVEMENT MARKING PLAN	SHEET _____	E

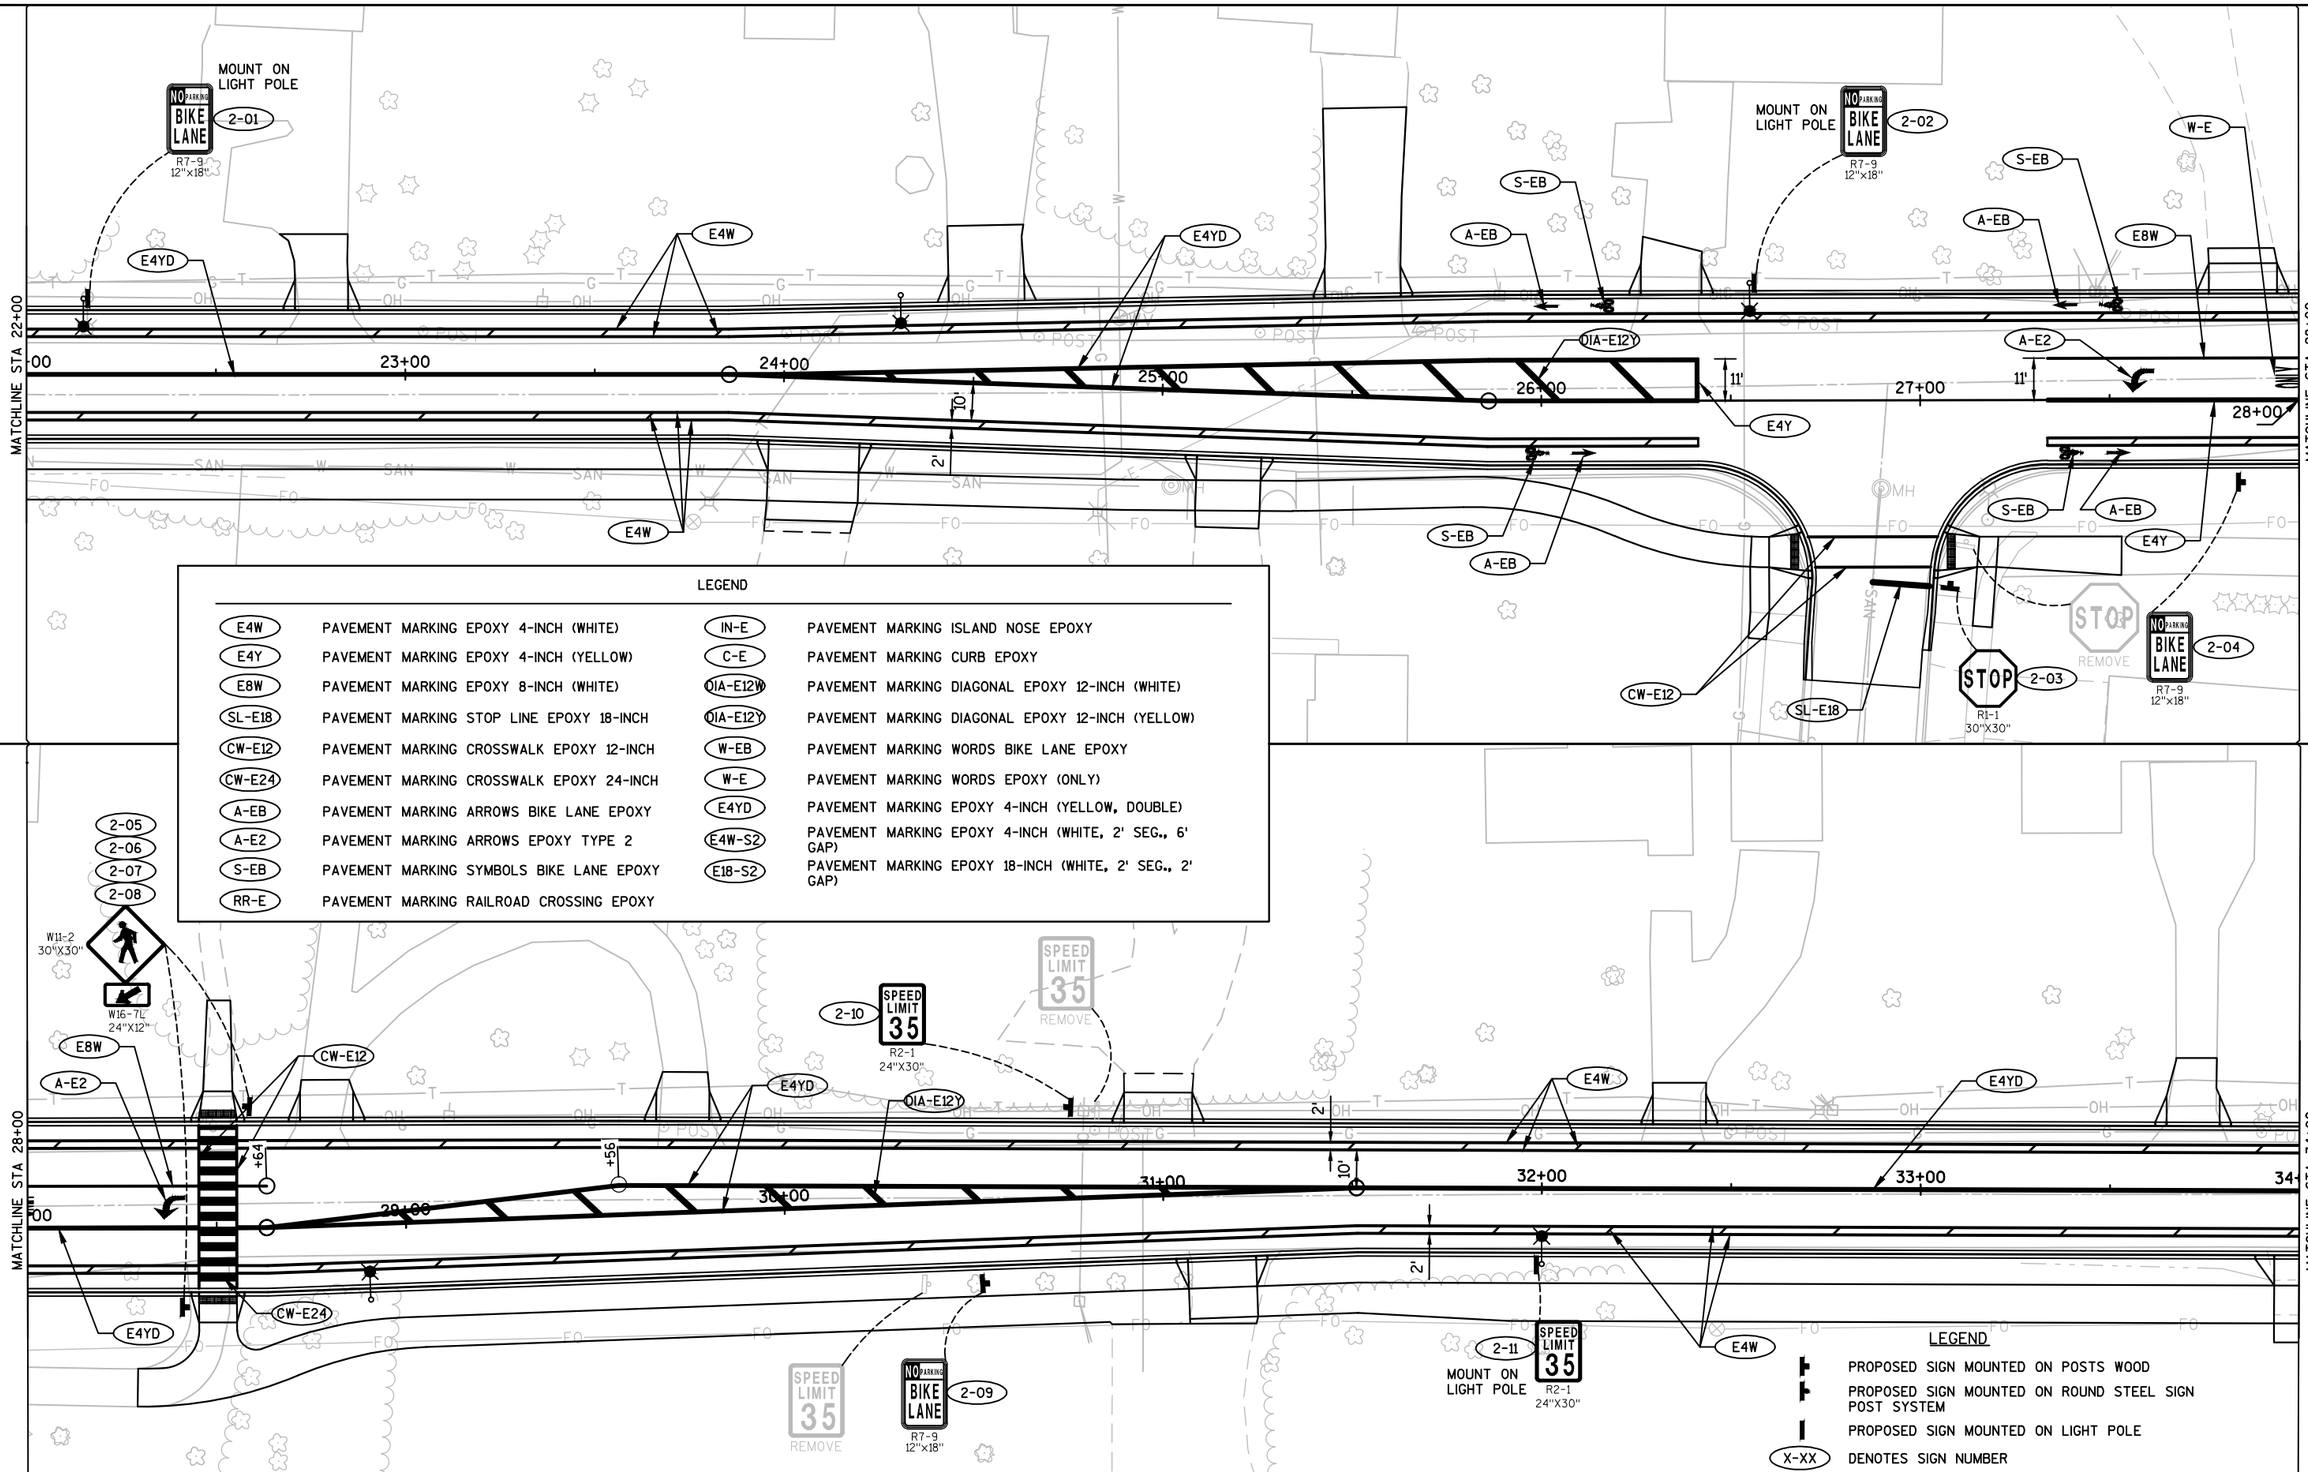

LEGEND

E4W	PAVEMENT MARKING EPOXY 4-INCH (WHITE)	IN-E	PAVEMENT MARKING ISLAND NOSE EPOXY
E4Y	PAVEMENT MARKING EPOXY 4-INCH (YELLOW)	C-E	PAVEMENT MARKING CURB EPOXY
E8W	PAVEMENT MARKING EPOXY 8-INCH (WHITE)	DIA-E12W	PAVEMENT MARKING DIAGONAL EPOXY 12-INCH (WHITE)
SL-E18	PAVEMENT MARKING STOP LINE EPOXY 18-INCH	DIA-E12Y	PAVEMENT MARKING DIAGONAL EPOXY 12-INCH (YELLOW)
CW-E12	PAVEMENT MARKING CROSSWALK EPOXY 12-INCH	W-EB	PAVEMENT MARKING WORDS BIKE LANE EPOXY
CW-E24	PAVEMENT MARKING CROSSWALK EPOXY 24-INCH	W-E	PAVEMENT MARKING WORDS EPOXY (ONLY)
A-EB	PAVEMENT MARKING ARROWS BIKE LANE EPOXY	E4YD	PAVEMENT MARKING EPOXY 4-INCH (YELLOW, DOUBLE)
A-E2	PAVEMENT MARKING ARROWS EPOXY TYPE 2	E4W-S2	PAVEMENT MARKING EPOXY 4-INCH (WHITE, 2' SEG., 6' GAP)
S-EB	PAVEMENT MARKING SYMBOLS BIKE LANE EPOXY	E18-S2	PAVEMENT MARKING EPOXY 18-INCH (WHITE, 2' SEG., 2' GAP)
RR-E	PAVEMENT MARKING RAILROAD CROSSING EPOXY		

LEGEND

- PROPOSED SIGN MOUNTED ON POSTS WOOD
- PROPOSED SIGN MOUNTED ON ROUND STEEL SIGN POST SYSTEM
- PROPOSED SIGN MOUNTED ON LIGHT POLE
- X-XX DENOTES SIGN NUMBER

PROJECT NO:5849-00-11	HWY:LACY ROAD	COUNTY:DANE	PERMANENT SIGNING AND PAVEMENT MARKING PLAN	SHEET _____	E

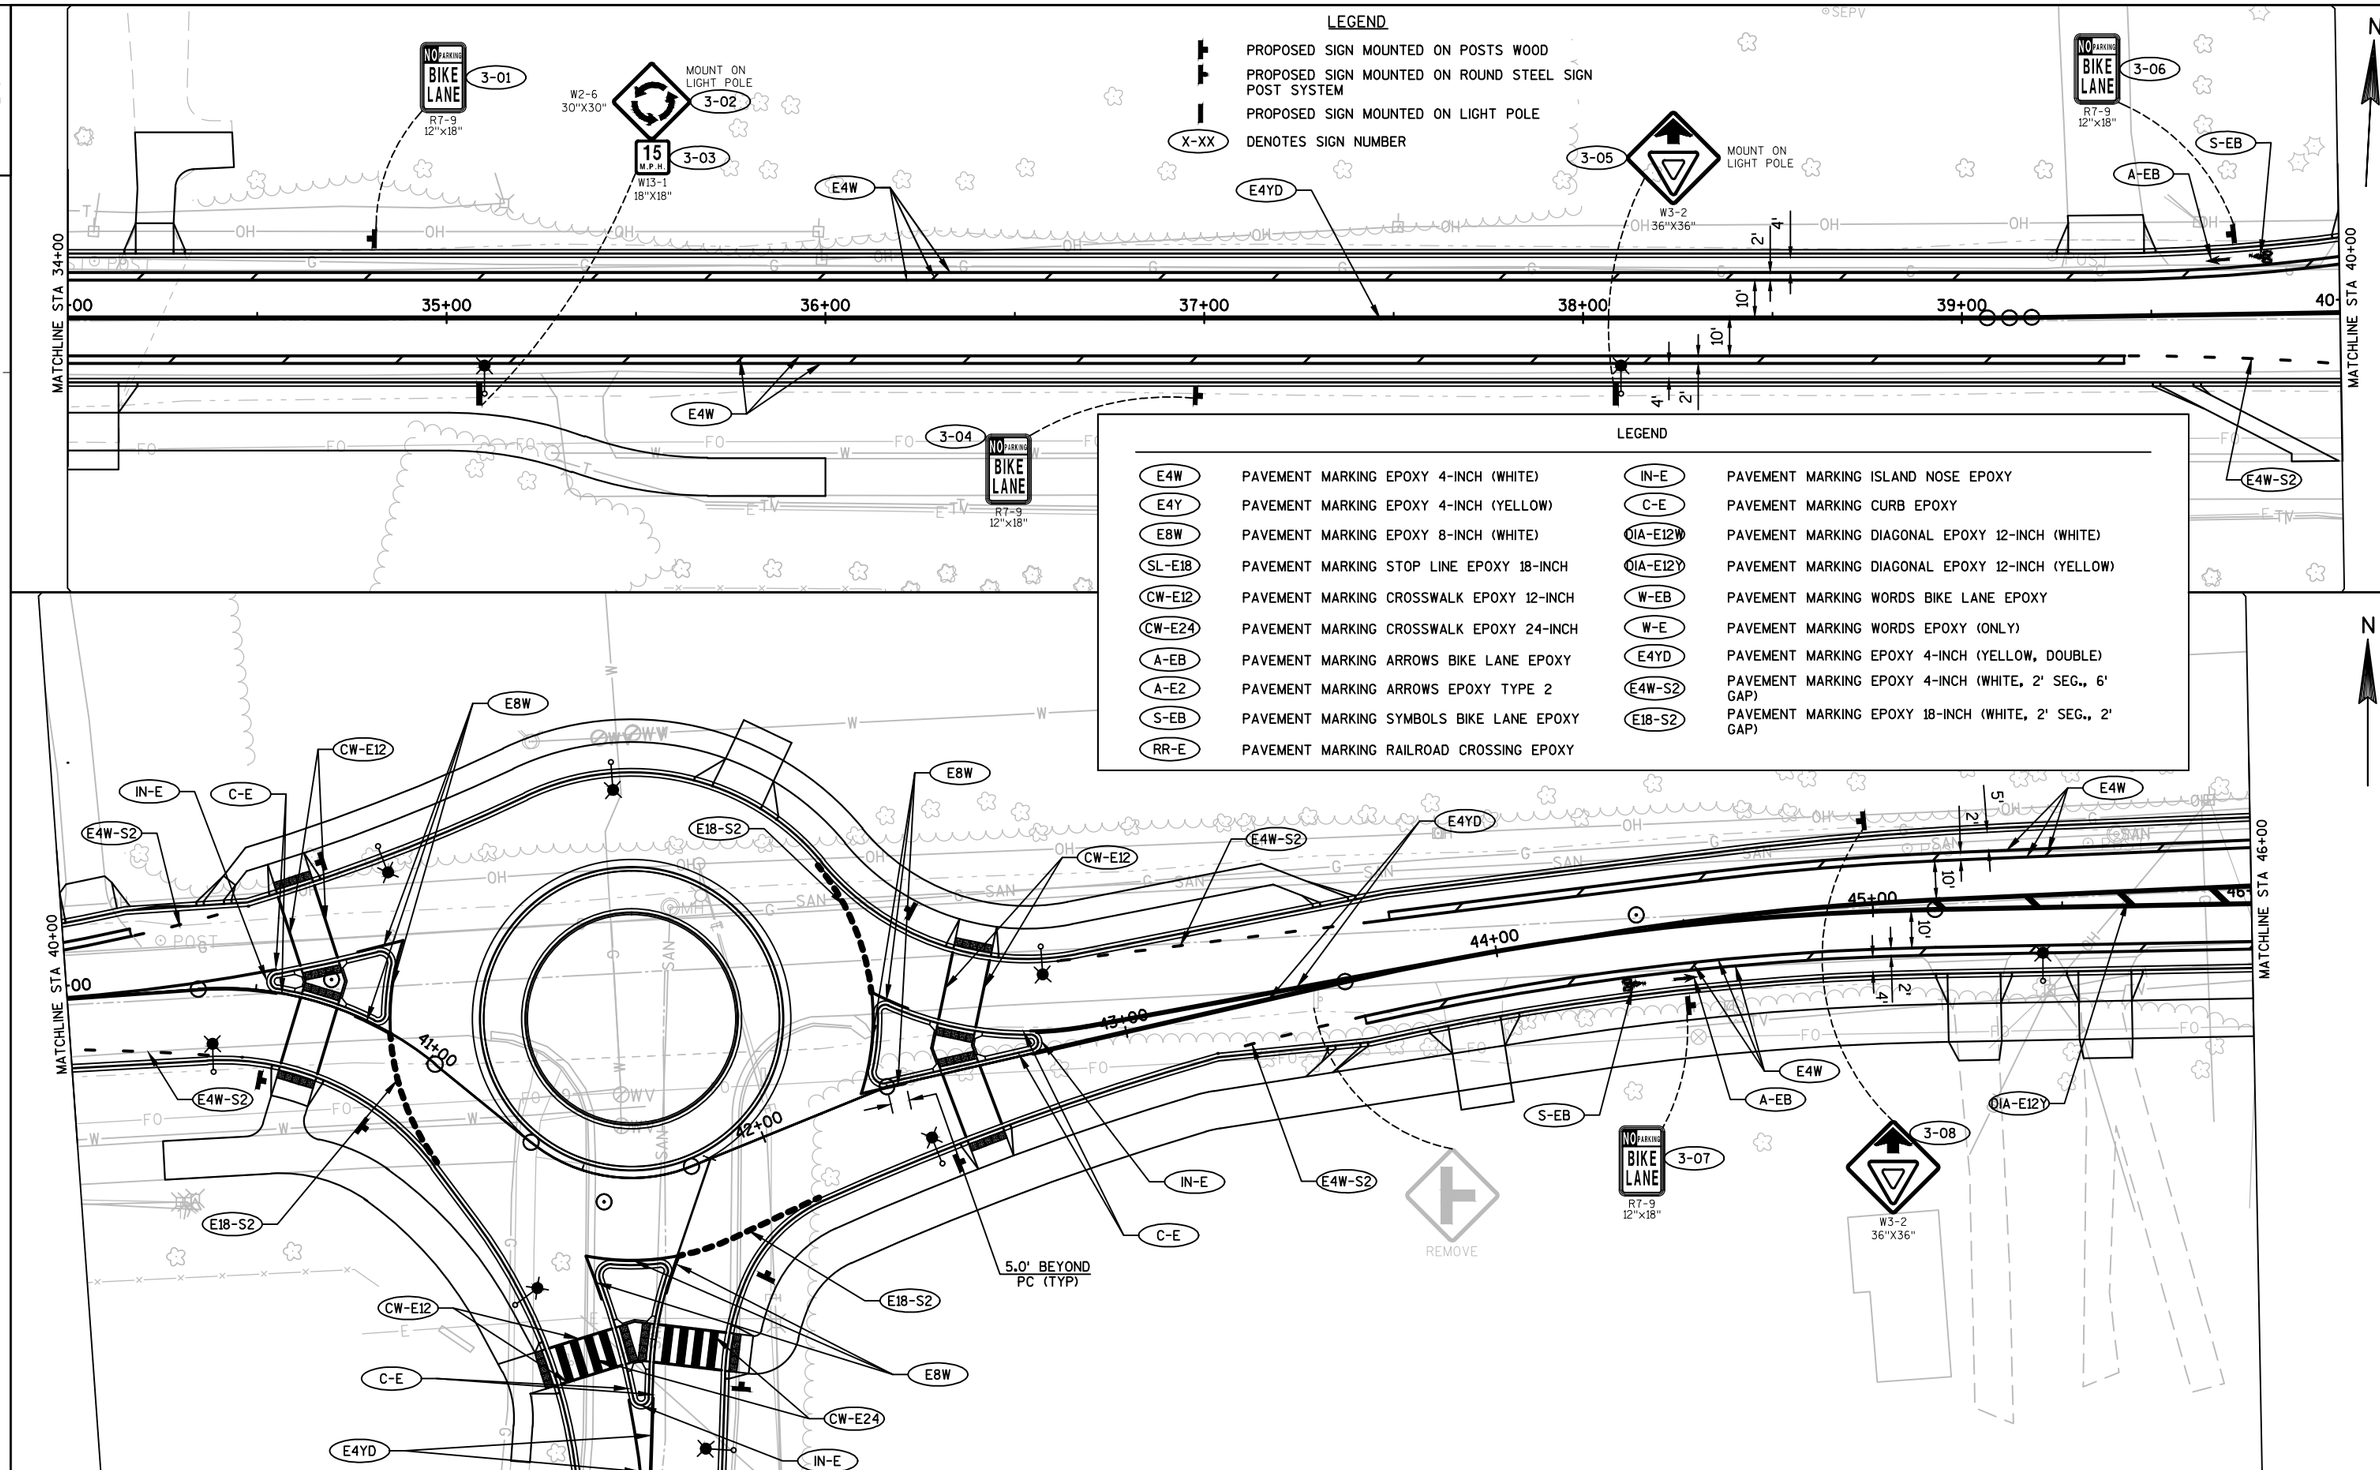

PROJECT NO:5849-00-11	HWY:LACY ROAD	COUNTY:DANE	PERMANENT SIGNING AND PAVEMENT MARKING PLAN	SHEET -----	E

FILE NAME : X:\0604100\151061.01\TECH\CAD\58490009\SHEETSPLAN\024501_PM.DWG PLOT DATE : 10/26/2016 3:29 PM PLOT BY : DAVID YAHNKE PLOT NAME : ----------

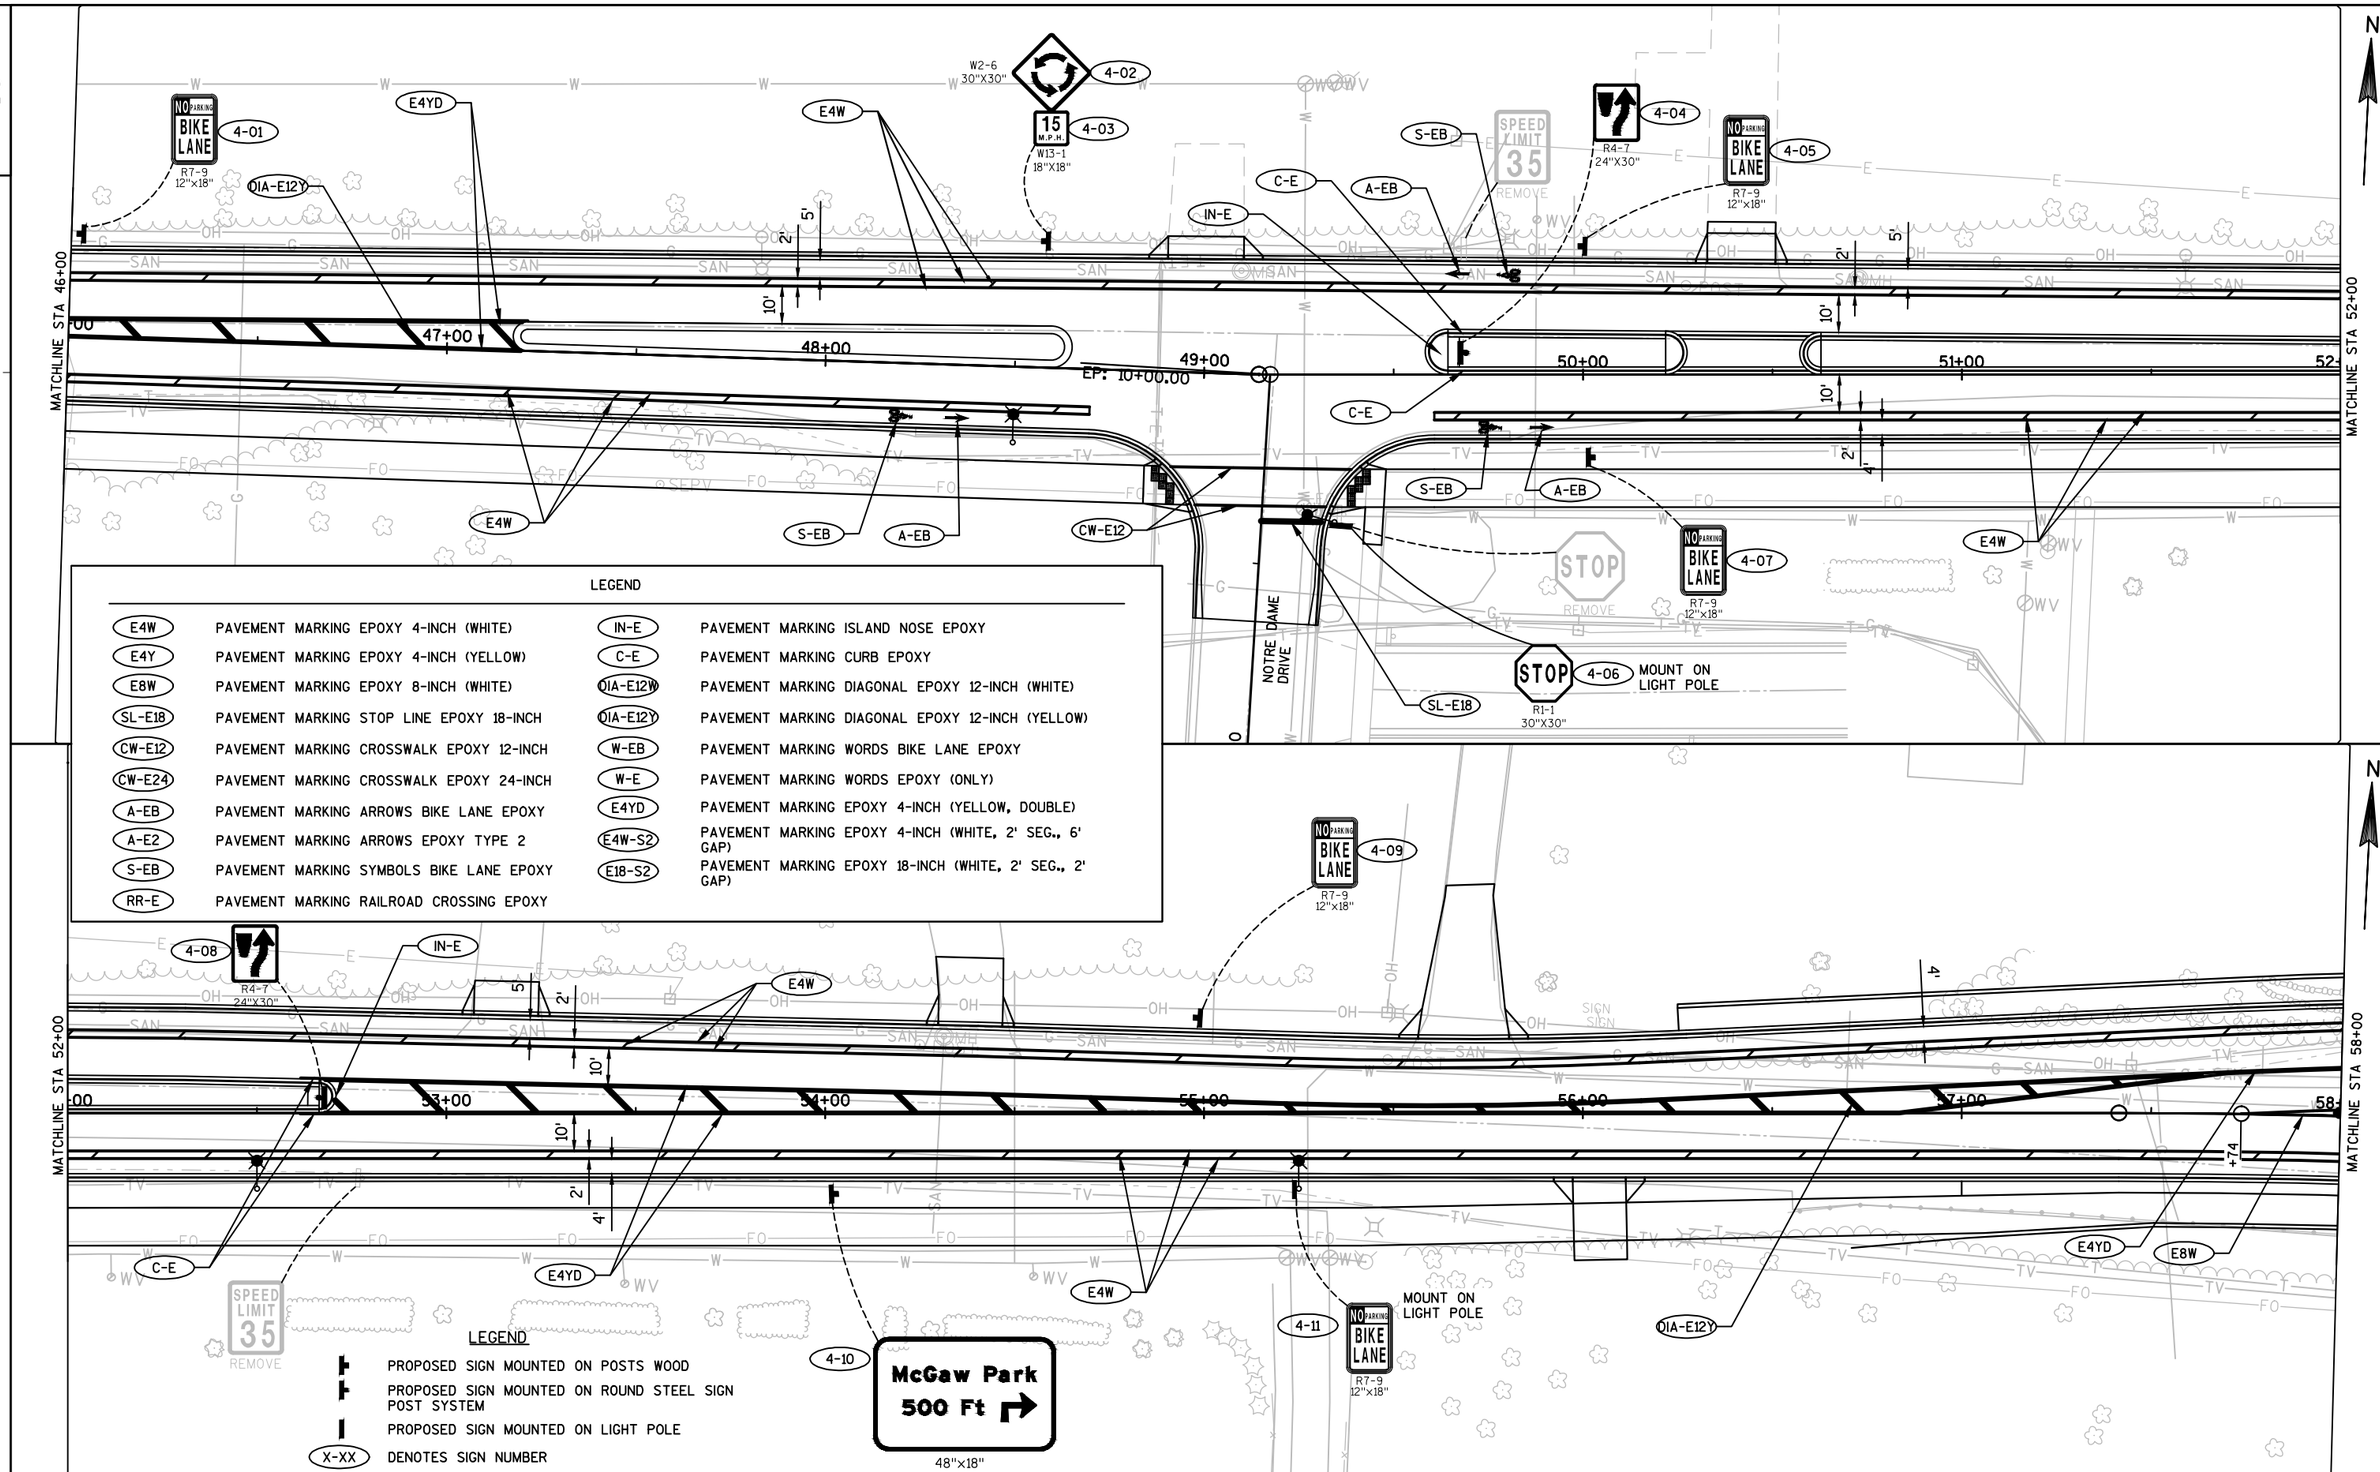

LEGEND

E4W	PAVEMENT MARKING EPOXY 4-INCH (WHITE)	IN-E	PAVEMENT MARKING ISLAND NOSE EPOXY
E4Y	PAVEMENT MARKING EPOXY 4-INCH (YELLOW)	C-E	PAVEMENT MARKING CURB EPOXY
E8W	PAVEMENT MARKING EPOXY 8-INCH (WHITE)	QIA-E12W	PAVEMENT MARKING DIAGONAL EPOXY 12-INCH (WHITE)
SL-E18	PAVEMENT MARKING STOP LINE EPOXY 18-INCH	QIA-E12Y	PAVEMENT MARKING DIAGONAL EPOXY 12-INCH (YELLOW)
CW-E12	PAVEMENT MARKING CROSSWALK EPOXY 12-INCH	W-EB	PAVEMENT MARKING WORDS BIKE LANE EPOXY
CW-E24	PAVEMENT MARKING CROSSWALK EPOXY 24-INCH	W-E	PAVEMENT MARKING WORDS EPOXY (ONLY)
A-EB	PAVEMENT MARKING ARROWS BIKE LANE EPOXY	E4YD	PAVEMENT MARKING EPOXY 4-INCH (YELLOW, DOUBLE)
A-E2	PAVEMENT MARKING ARROWS EPOXY TYPE 2	E4W-S2	PAVEMENT MARKING EPOXY 4-INCH (WHITE, 2' SEG., 6' GAP)
S-EB	PAVEMENT MARKING SYMBOLS BIKE LANE EPOXY	E18-S2	PAVEMENT MARKING EPOXY 18-INCH (WHITE, 2' SEG., 2' GAP)
RR-E	PAVEMENT MARKING RAILROAD CROSSING EPOXY		

PROJECT NO:5849-00-11	HWY:LACY ROAD	COUNTY:DANE	PERMANENT SIGNING AND PAVEMENT MARKING PLAN	SHEET _____	E

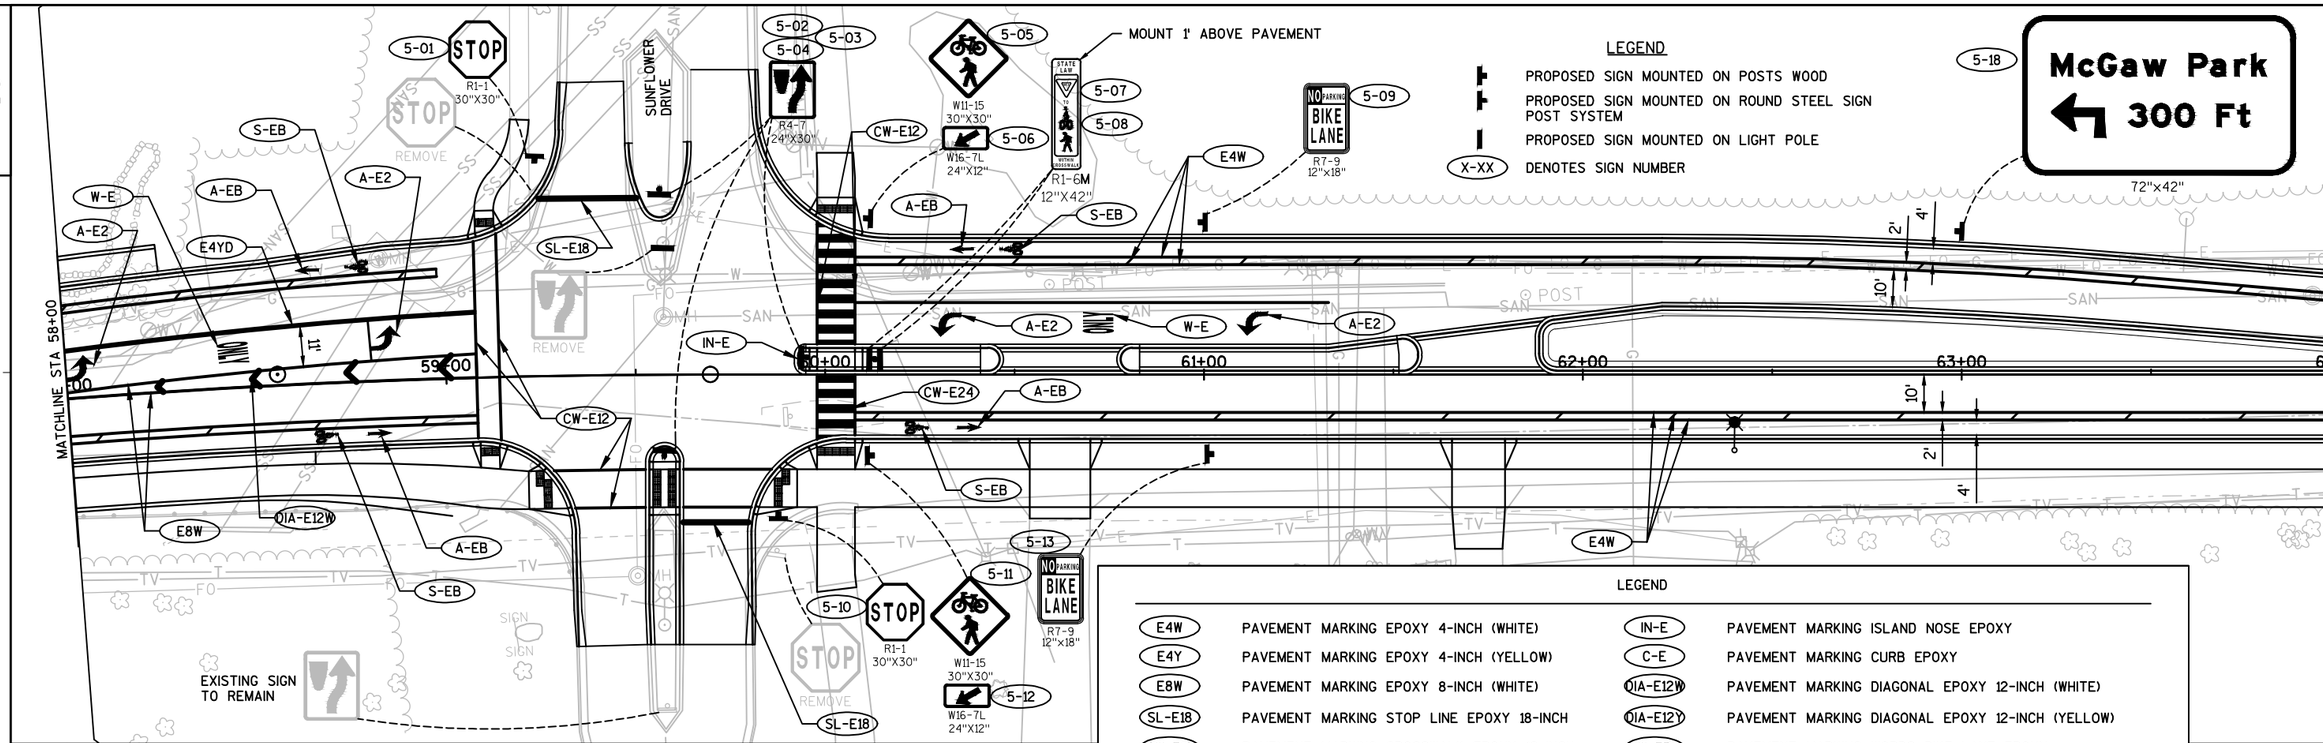

LEGEND			
E4W	PAVEMENT MARKING EPOXY 4-INCH (WHITE)	IN-E	PAVEMENT MARKING ISLAND NOSE EPOXY
E4Y	PAVEMENT MARKING EPOXY 4-INCH (YELLOW)	C-E	PAVEMENT MARKING CURB EPOXY
E8W	PAVEMENT MARKING EPOXY 8-INCH (WHITE)	DIA-E12W	PAVEMENT MARKING DIAGONAL EPOXY 12-INCH (WHITE)
SL-E18	PAVEMENT MARKING STOP LINE EPOXY 18-INCH	DIA-E12Y	PAVEMENT MARKING DIAGONAL EPOXY 12-INCH (YELLOW)
CW-E12	PAVEMENT MARKING CROSSWALK EPOXY 12-INCH	W-EB	PAVEMENT MARKING WORDS BIKE LANE EPOXY
CW-E24	PAVEMENT MARKING CROSSWALK EPOXY 24-INCH	W-E	PAVEMENT MARKING WORDS EPOXY (ONLY)
A-EB	PAVEMENT MARKING ARROWS BIKE LANE EPOXY	E4YD	PAVEMENT MARKING EPOXY 4-INCH (YELLOW, DOUBLE)
A-E2	PAVEMENT MARKING ARROWS EPOXY TYPE 2	E4W-S2	PAVEMENT MARKING EPOXY 4-INCH (WHITE, 2' SEG., 6' GAP)
S-EB	PAVEMENT MARKING SYMBOLS BIKE LANE EPOXY	E18-S2	PAVEMENT MARKING EPOXY 18-INCH (WHITE, 2' SEG., 2' GAP)
RR-E	PAVEMENT MARKING RAILROAD CROSSING EPOXY		

PROJECT NO:5849-00-11	HWY:LACY ROAD	COUNTY:DANE	PERMANENT SIGNING AND PAVEMENT MARKING PLAN	SHEET _____	E

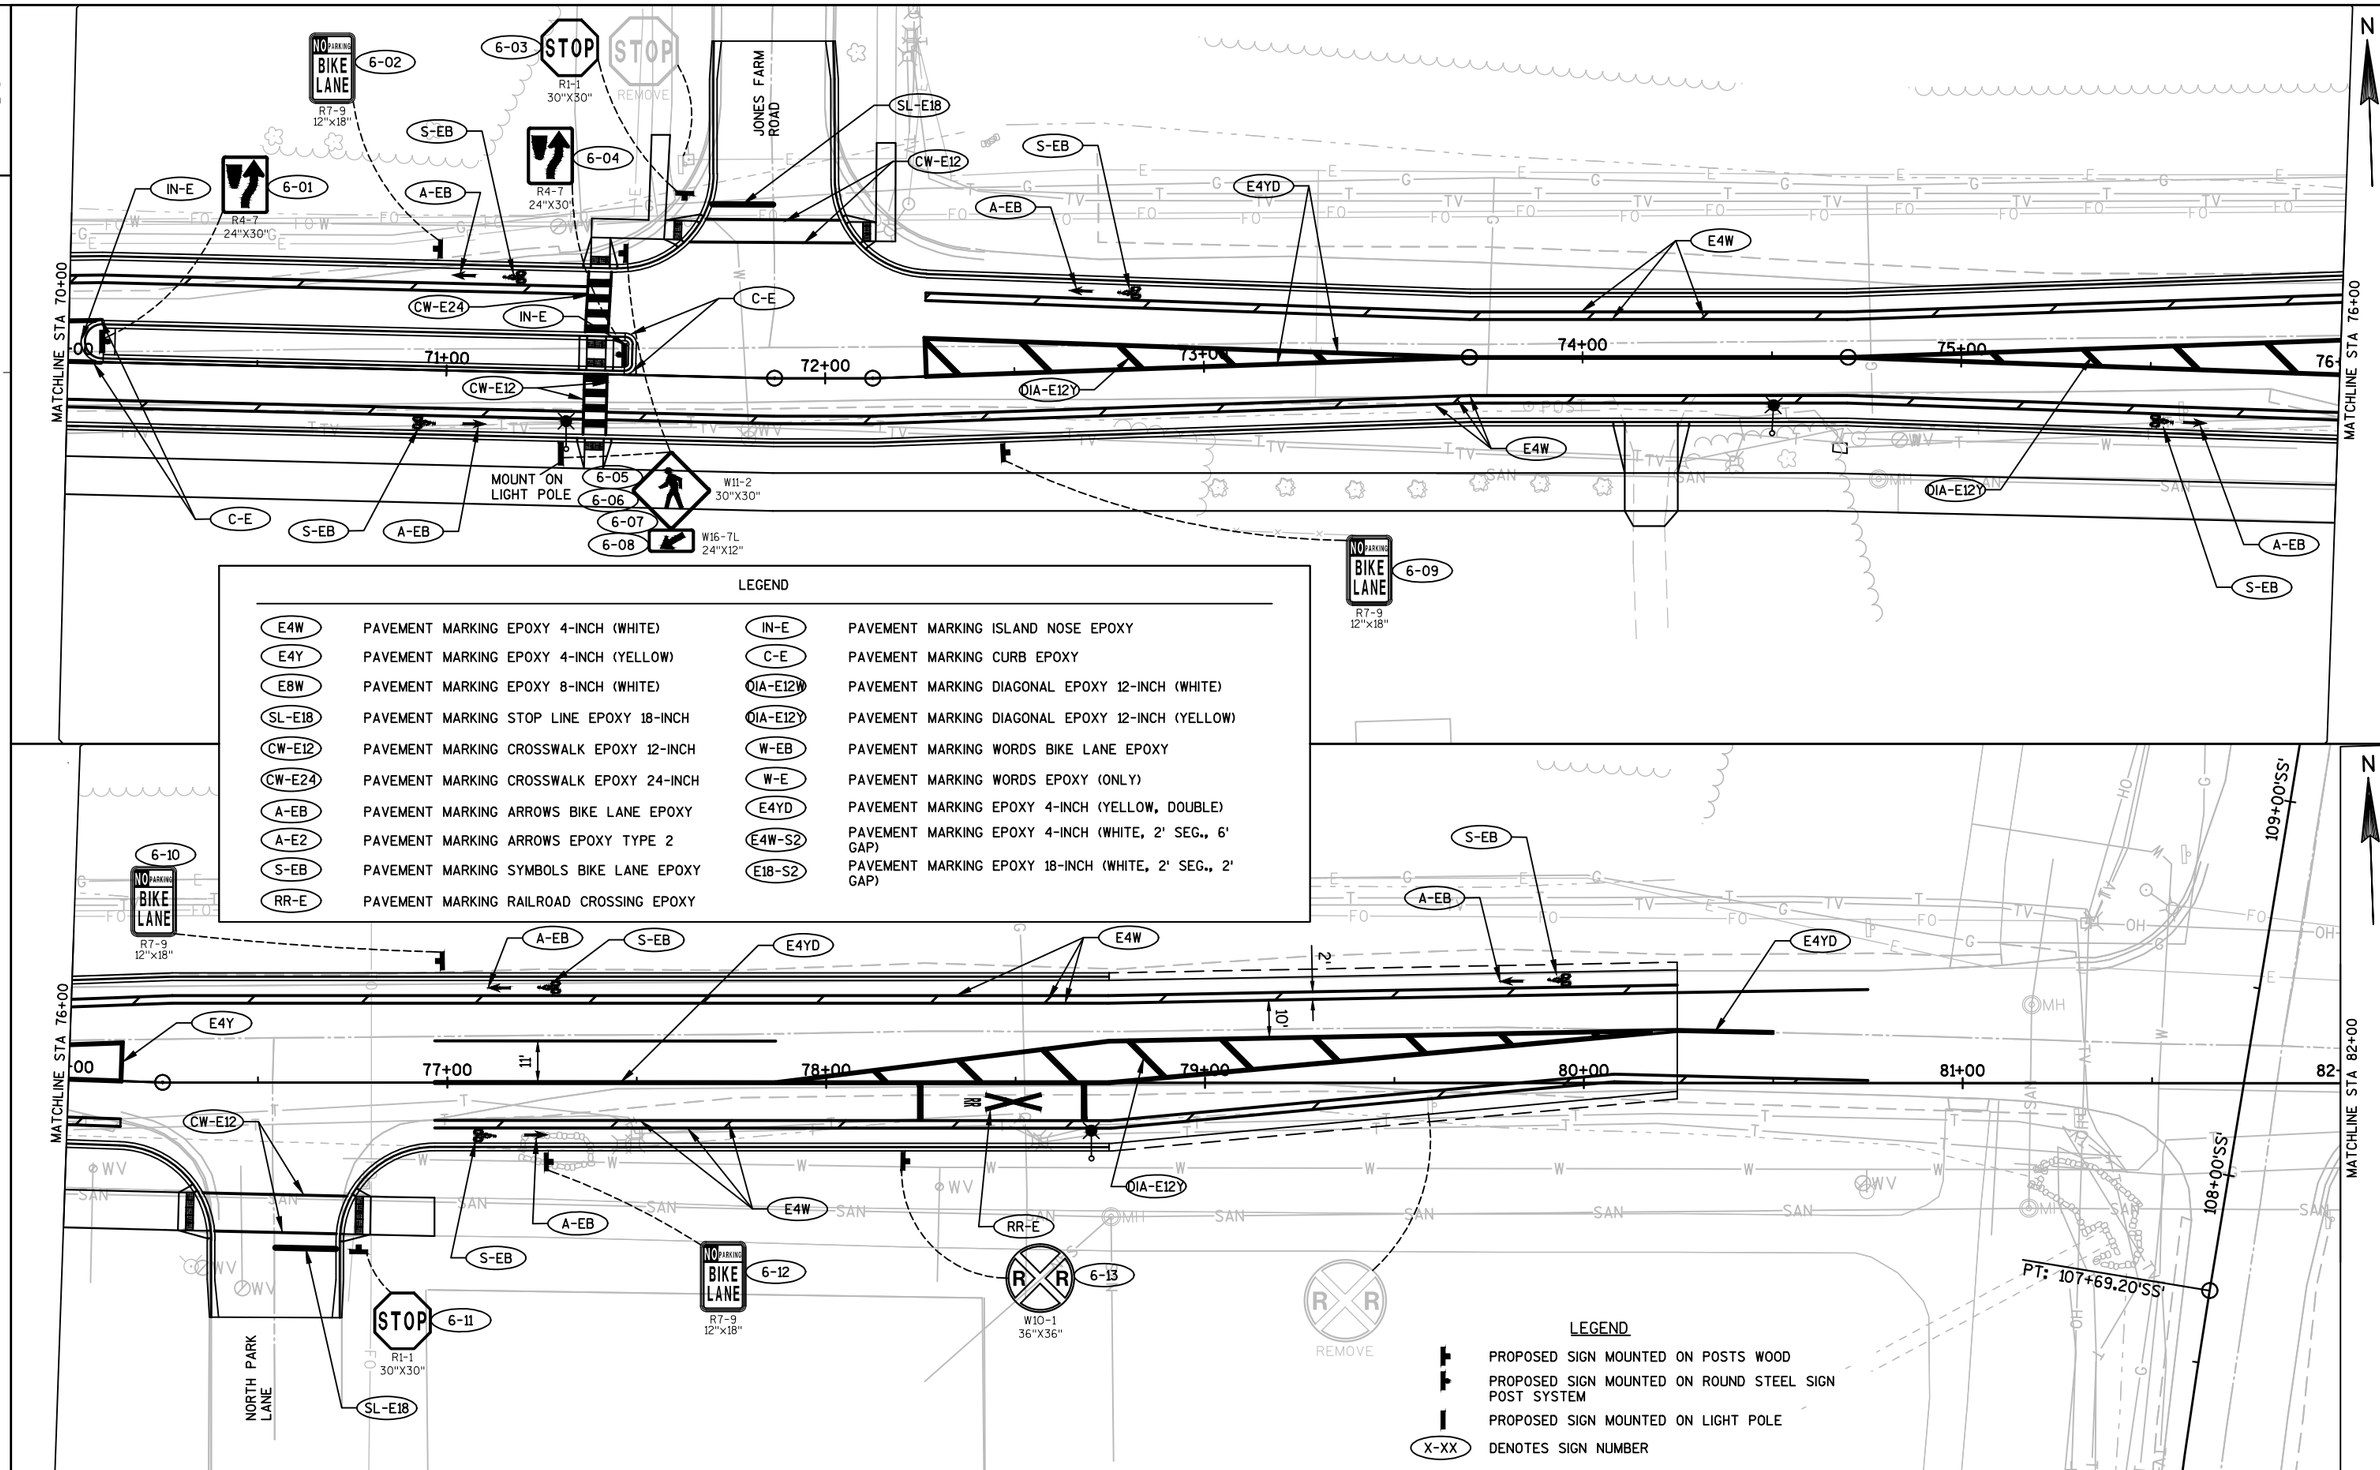

LEGEND

E4W	PAVEMENT MARKING EPOXY 4-INCH (WHITE)	IN-E	PAVEMENT MARKING ISLAND NOSE EPOXY
E4Y	PAVEMENT MARKING EPOXY 4-INCH (YELLOW)	C-E	PAVEMENT MARKING CURB EPOXY
E8W	PAVEMENT MARKING EPOXY 8-INCH (WHITE)	DIA-E12W	PAVEMENT MARKING DIAGONAL EPOXY 12-INCH (WHITE)
SL-E18	PAVEMENT MARKING STOP LINE EPOXY 18-INCH	DIA-E12Y	PAVEMENT MARKING DIAGONAL EPOXY 12-INCH (YELLOW)
CW-E12	PAVEMENT MARKING CROSSWALK EPOXY 12-INCH	W-EB	PAVEMENT MARKING WORDS BIKE LANE EPOXY
CW-E24	PAVEMENT MARKING CROSSWALK EPOXY 24-INCH	W-E	PAVEMENT MARKING WORDS EPOXY (ONLY)
A-EB	PAVEMENT MARKING ARROWS BIKE LANE EPOXY	E4YD	PAVEMENT MARKING EPOXY 4-INCH (YELLOW, DOUBLE)
A-E2	PAVEMENT MARKING ARROWS EPOXY TYPE 2	E4W-S2	PAVEMENT MARKING EPOXY 4-INCH (WHITE, 2' SEG., 6' GAP)
S-EB	PAVEMENT MARKING SYMBOLS BIKE LANE EPOXY	E18-S2	PAVEMENT MARKING EPOXY 18-INCH (WHITE, 2' SEG., 2' GAP)
RR-E	PAVEMENT MARKING RAILROAD CROSSING EPOXY		

PROJECT NO:5849-00-11	HWY:LACY ROAD	COUNTY:DANE	PERMANENT SIGNING AND PAVEMENT MARKING PLAN	SHEET -----	E

LEGEND

- PROPOSED SIGN MOUNTED ON POSTS WOOD
- PROPOSED SIGN MOUNTED ON ROUND STEEL SIGN POST SYSTEM
- PROPOSED SIGN MOUNTED ON LIGHT POLE
- X-XX DENOTES SIGN NUMBER

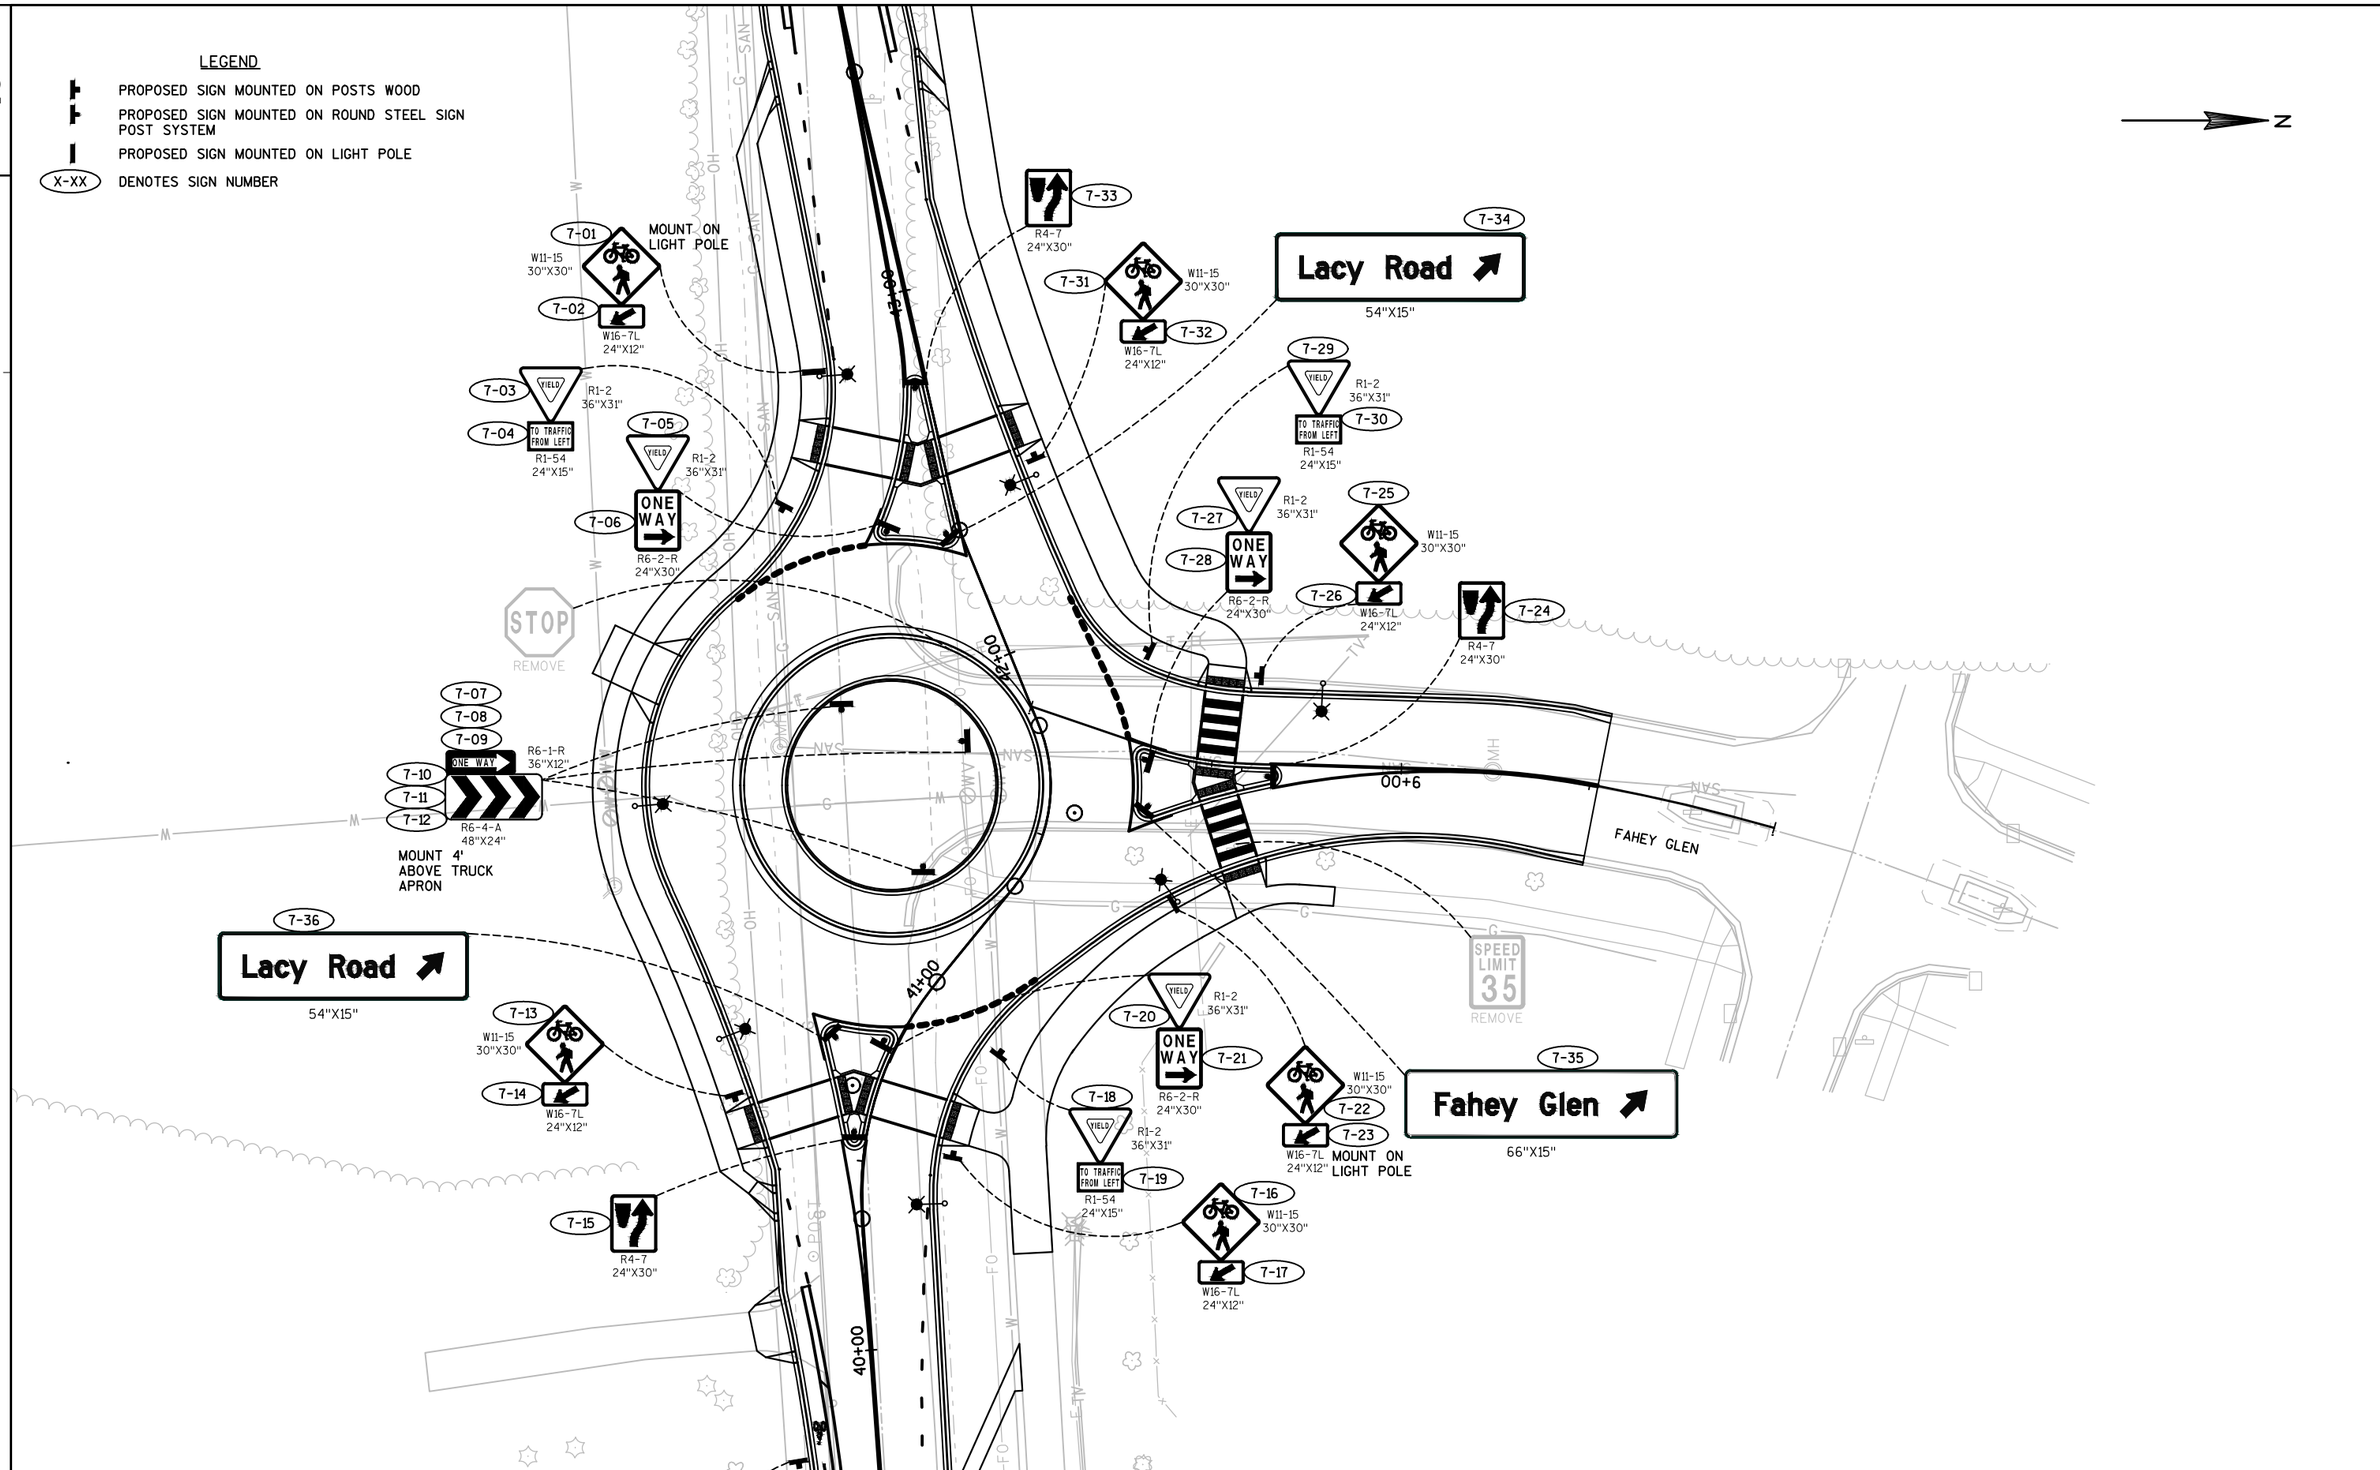

PROJECT NO:5849-00-11	HWY:LACY ROAD	COUNTY:DANE	ROUNDABOUT SIGNING	SHEET _____	E