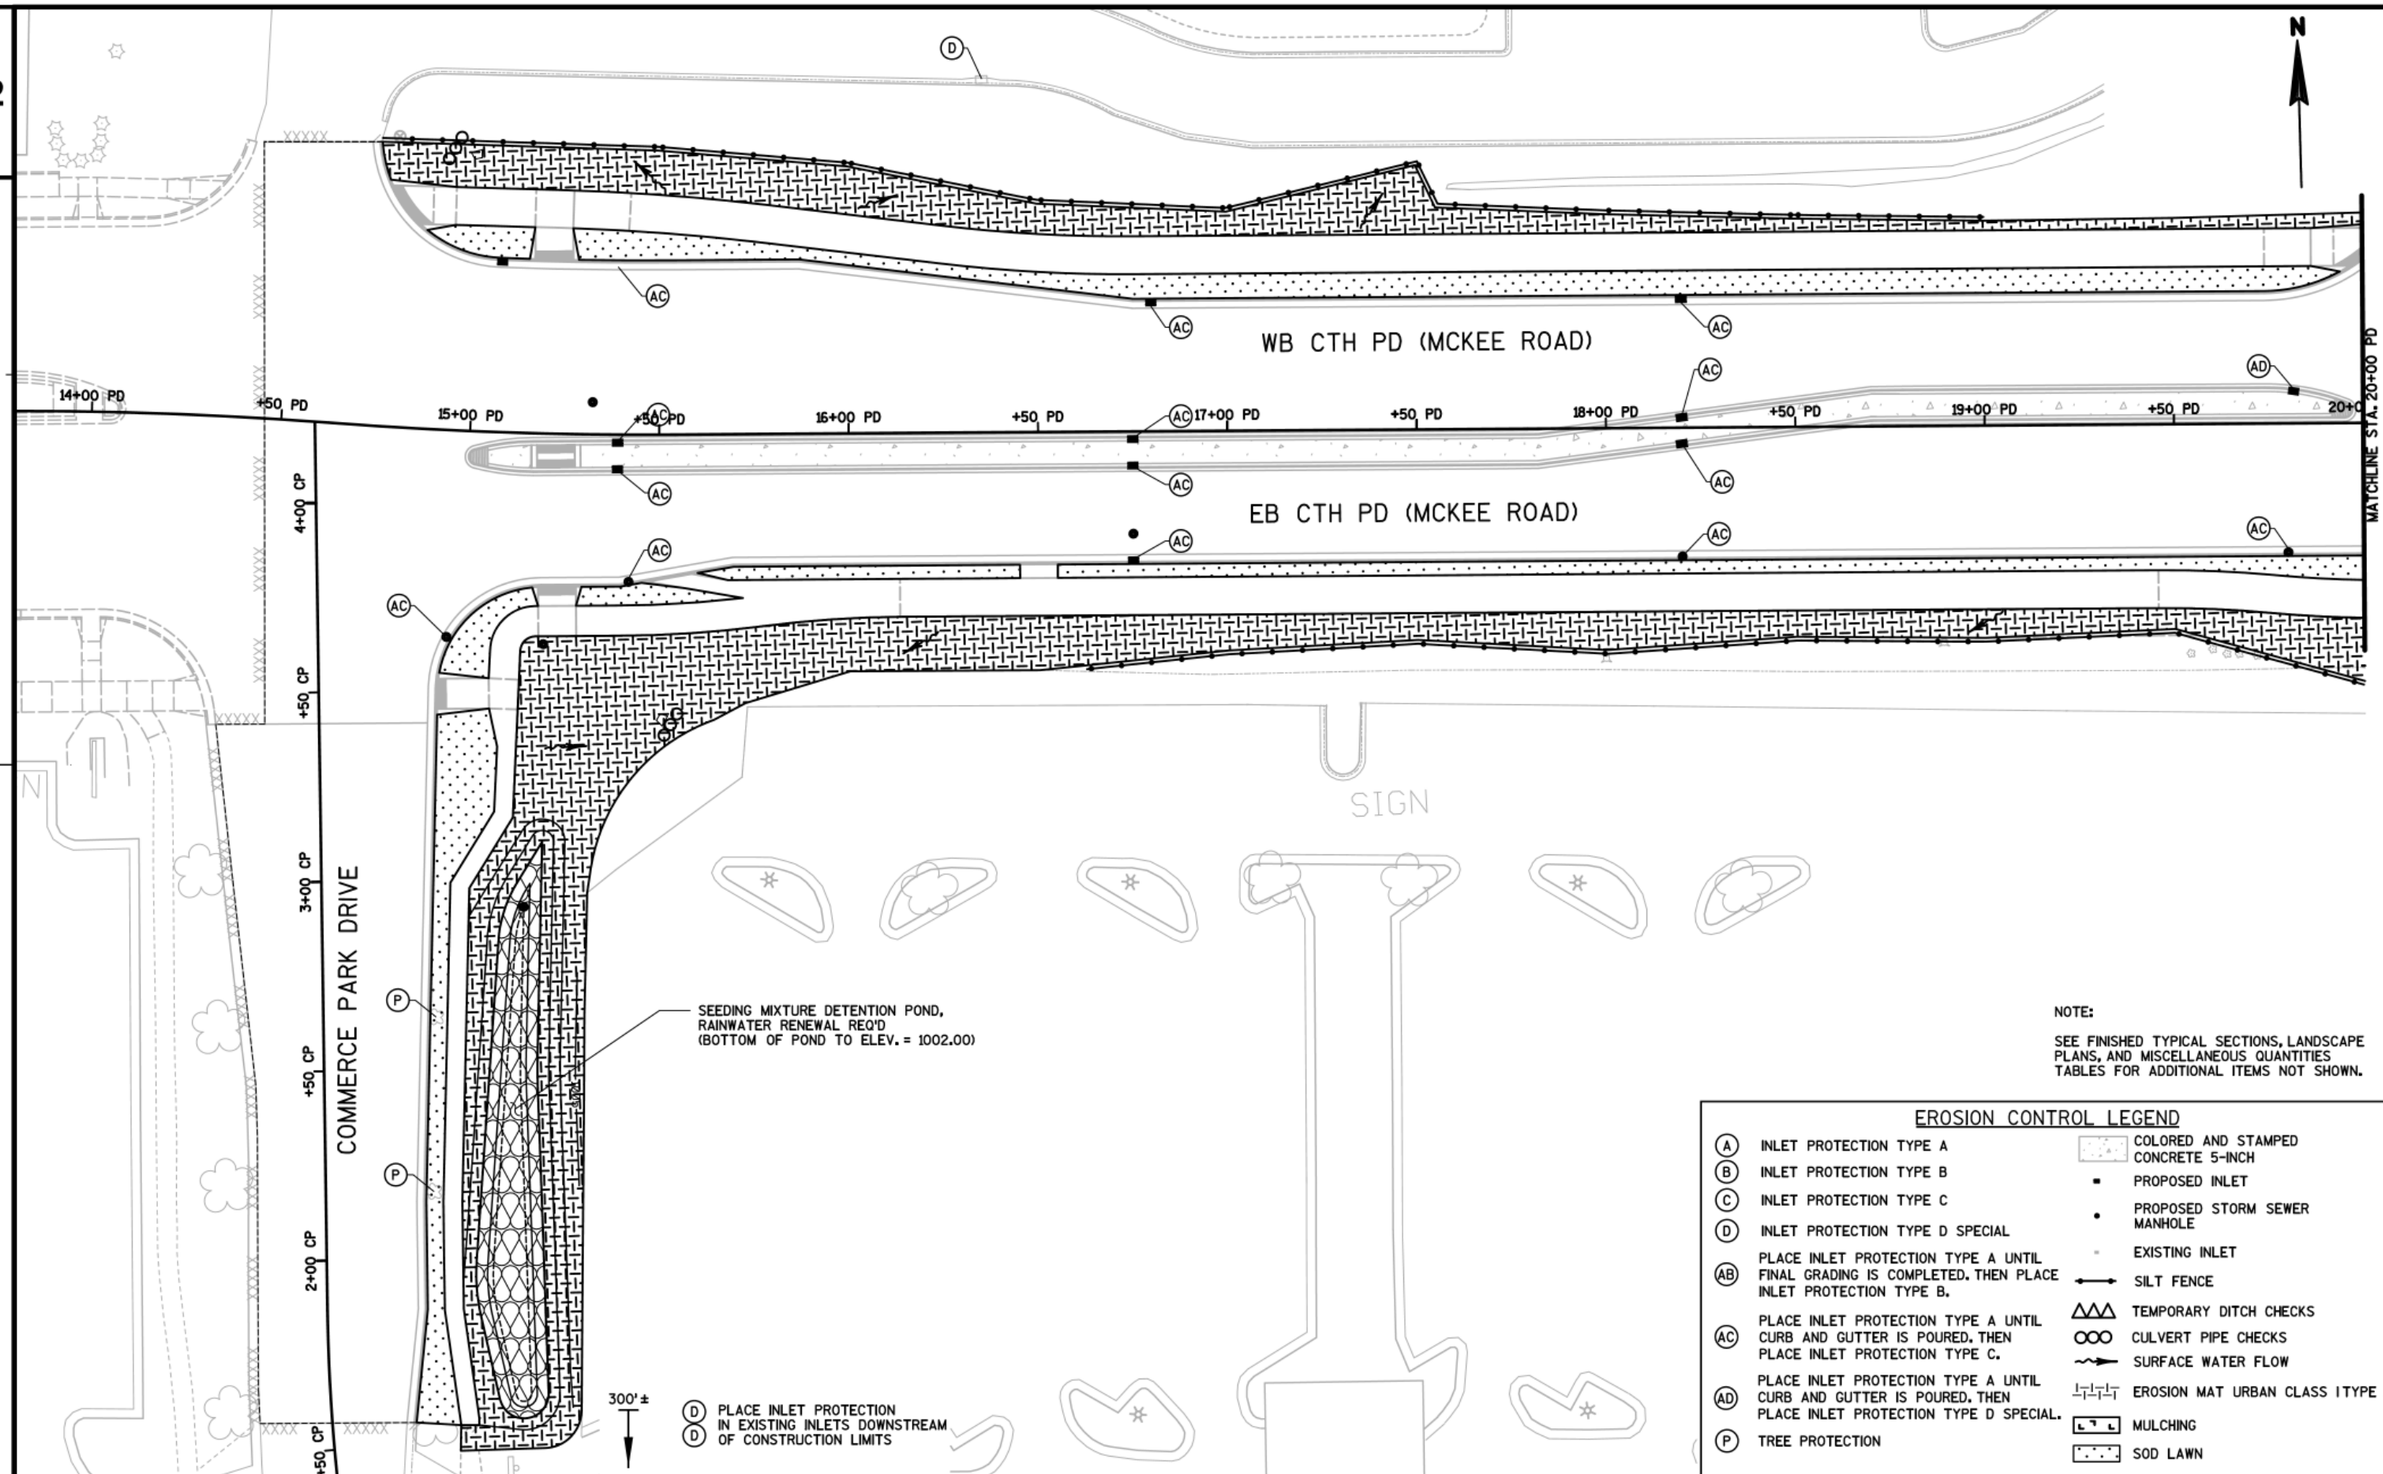

NOTE:

SEE FINISHED TYPICAL SECTIONS, LANDSCAPE PLANS, AND MISCELLANEOUS QUANTITIES TABLES FOR ADDITIONAL ITEMS NOT SHOWN.

EROSION CONTROL LEGEND

- (A) INLET PROTECTION TYPE A
- (B) INLET PROTECTION TYPE B
- (C) INLET PROTECTION TYPE C
- (D) INLET PROTECTION TYPE D SPECIAL
- (AB) PLACE INLET PROTECTION TYPE A UNTIL FINAL GRADING IS COMPLETED. THEN PLACE INLET PROTECTION TYPE B.
- (AC) PLACE INLET PROTECTION TYPE A UNTIL CURB AND GUTTER IS POURED. THEN PLACE INLET PROTECTION TYPE C.
- (AD) PLACE INLET PROTECTION TYPE A UNTIL CURB AND GUTTER IS POURED. THEN PLACE INLET PROTECTION TYPE D SPECIAL.
- (P) TREE PROTECTION
- COLORED AND STAMPED CONCRETE 5-INCH
- PROPOSED INLET
- PROPOSED STORM SEWER MANHOLE
- EXISTING INLET
- SILT FENCE
- TEMPORARY DITCH CHECKS
- CULVERT PIPE CHECKS
- SURFACE WATER FLOW
- EROSION MAT URBAN CLASS I TYPE A
- MULCHING
- SOD LAWN

PROJECT NO:5849-02-02	HWY:CTH PD	COUNTY:DANE	EROSION CONTROL - CTH PD (MCKEE ROAD)&COMMERCE PARK DRIVE	SHEET	E

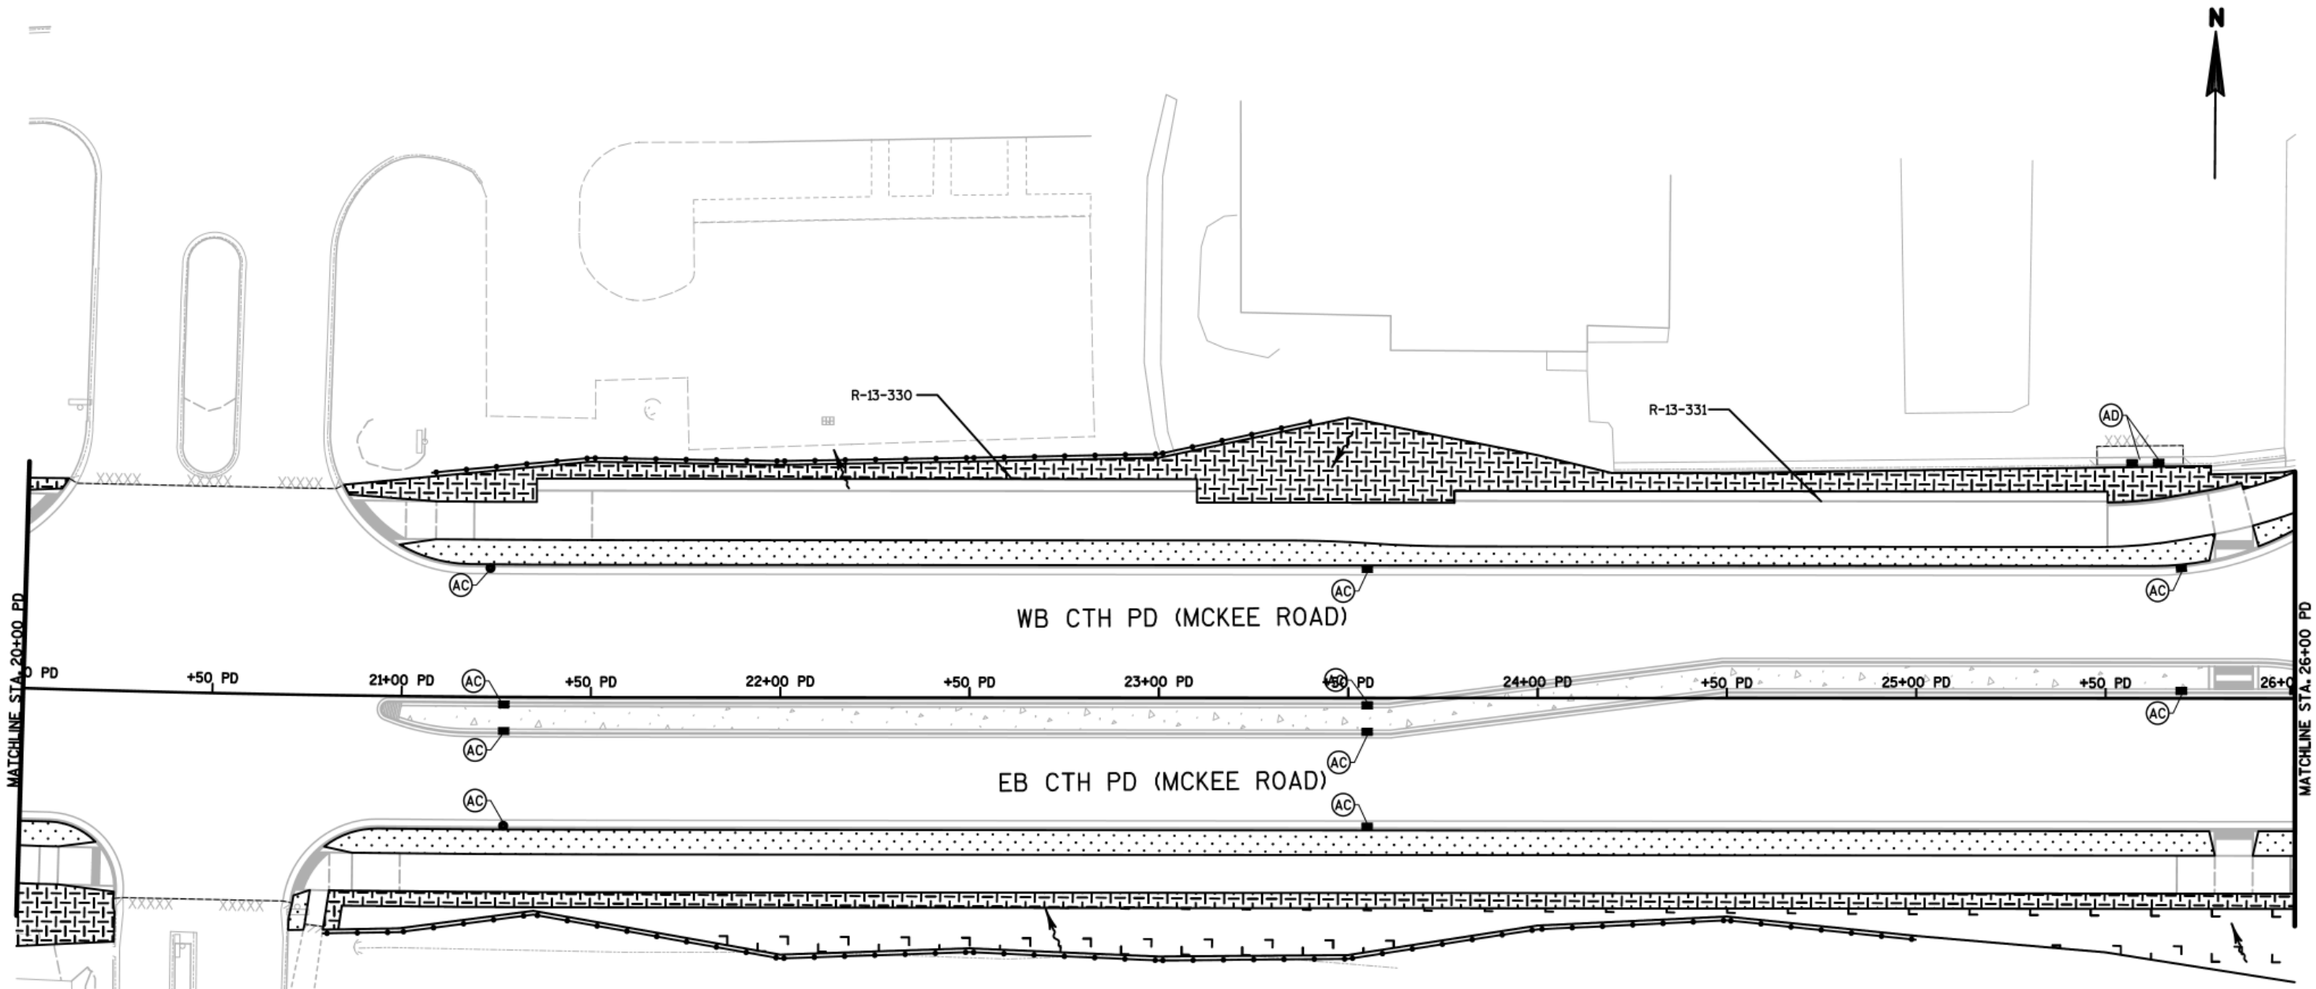

NOTE:

SEE FINISHED TYPICAL SECTIONS, LANDSCAPE PLANS, AND MISCELLANEOUS QUANTITIES TABLES FOR ADDITIONAL ITEMS NOT SHOWN.

EROSION CONTROL LEGEND

- (A) INLET PROTECTION TYPE A
- (B) INLET PROTECTION TYPE B
- (C) INLET PROTECTION TYPE C
- (D) INLET PROTECTION TYPE D SPECIAL
- (AB) PLACE INLET PROTECTION TYPE A UNTIL FINAL GRADING IS COMPLETED. THEN PLACE INLET PROTECTION TYPE B.
- (AC) PLACE INLET PROTECTION TYPE A UNTIL CURB AND GUTTER IS POURED. THEN PLACE INLET PROTECTION TYPE C.
- (AD) PLACE INLET PROTECTION TYPE A UNTIL CURB AND GUTTER IS POURED. THEN PLACE INLET PROTECTION TYPE D SPECIAL.
- (P) TREE PROTECTION
- COLORED AND STAMPED CONCRETE 5-INCH
- PROPOSED INLET
- PROPOSED STORM SEWER MANHOLE
- EXISTING INLET
- SILT FENCE
- TEMPORARY DITCH CHECKS
- CULVERT PIPE CHECKS
- SURFACE WATER FLOW
- EROSION MAT URBAN CLASS I TYPE A
- MULCHING
- SOD LAWN

PROJECT NO:5849-02-02	HWY:CTH PD	COUNTY:DANE	EROSION CONTROL - CTH PD (MCKEE ROAD)	SHEET	E

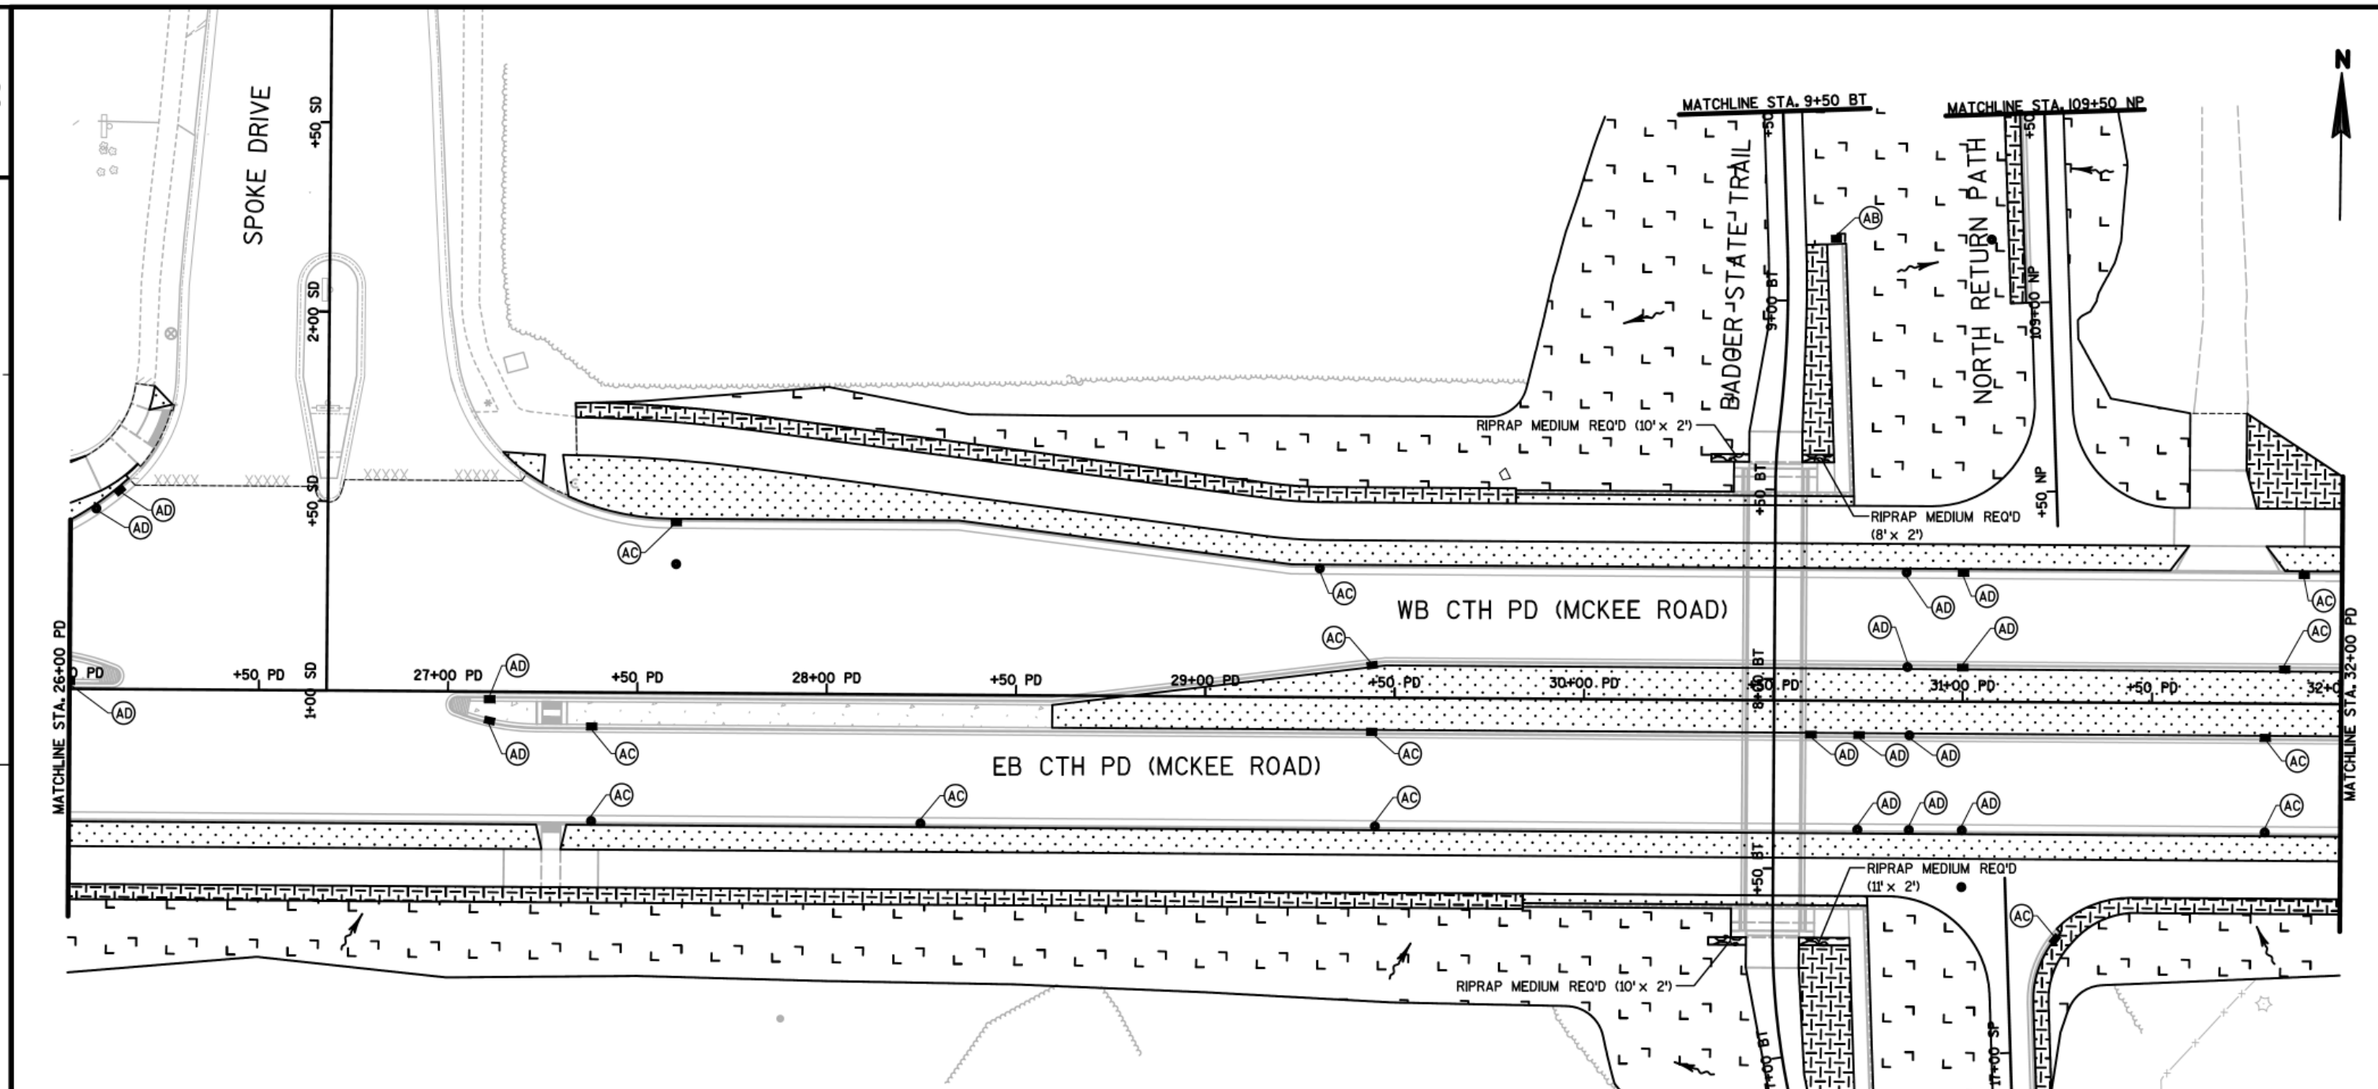

EROSION CONTROL LEGEND

- (A) INLET PROTECTION TYPE A
- (B) INLET PROTECTION TYPE B
- (C) INLET PROTECTION TYPE C
- (D) INLET PROTECTION TYPE D SPECIAL
- (AB) PLACE INLET PROTECTION TYPE A UNTIL FINAL GRADING IS COMPLETED. THEN PLACE INLET PROTECTION TYPE B.
- (AC) PLACE INLET PROTECTION TYPE A UNTIL CURB AND GUTTER IS POURED. THEN PLACE INLET PROTECTION TYPE C.
- (AD) PLACE INLET PROTECTION TYPE A UNTIL CURB AND GUTTER IS POURED. THEN PLACE INLET PROTECTION TYPE D SPECIAL.
- (P) TREE PROTECTION
- COLORED AND STAMPED CONCRETE 5-INCH
- PROPOSED INLET
- PROPOSED STORM SEWER MANHOLE
- EXISTING INLET
- SILT FENCE
- TEMPORARY DITCH CHECKS
- CULVERT PIPE CHECKS
- SURFACE WATER FLOW
- EROSION MAT URBAN CLASS I TYPE A
- MULCHING
- SOD LAWN

NOTE:

SEE FINISHED TYPICAL SECTIONS, LANDSCAPE PLANS, AND MISCELLANEOUS QUANTITIES TABLES FOR ADDITIONAL ITEMS NOT SHOWN.

PROJECT NO:5849-02-02	HWY:CTH PD	COUNTY:DANE	EROSION CONTROL-CTH PD(MCKEE ROAD),SPOKE DRIVE,&BADGER TRAIL	SHEET	E

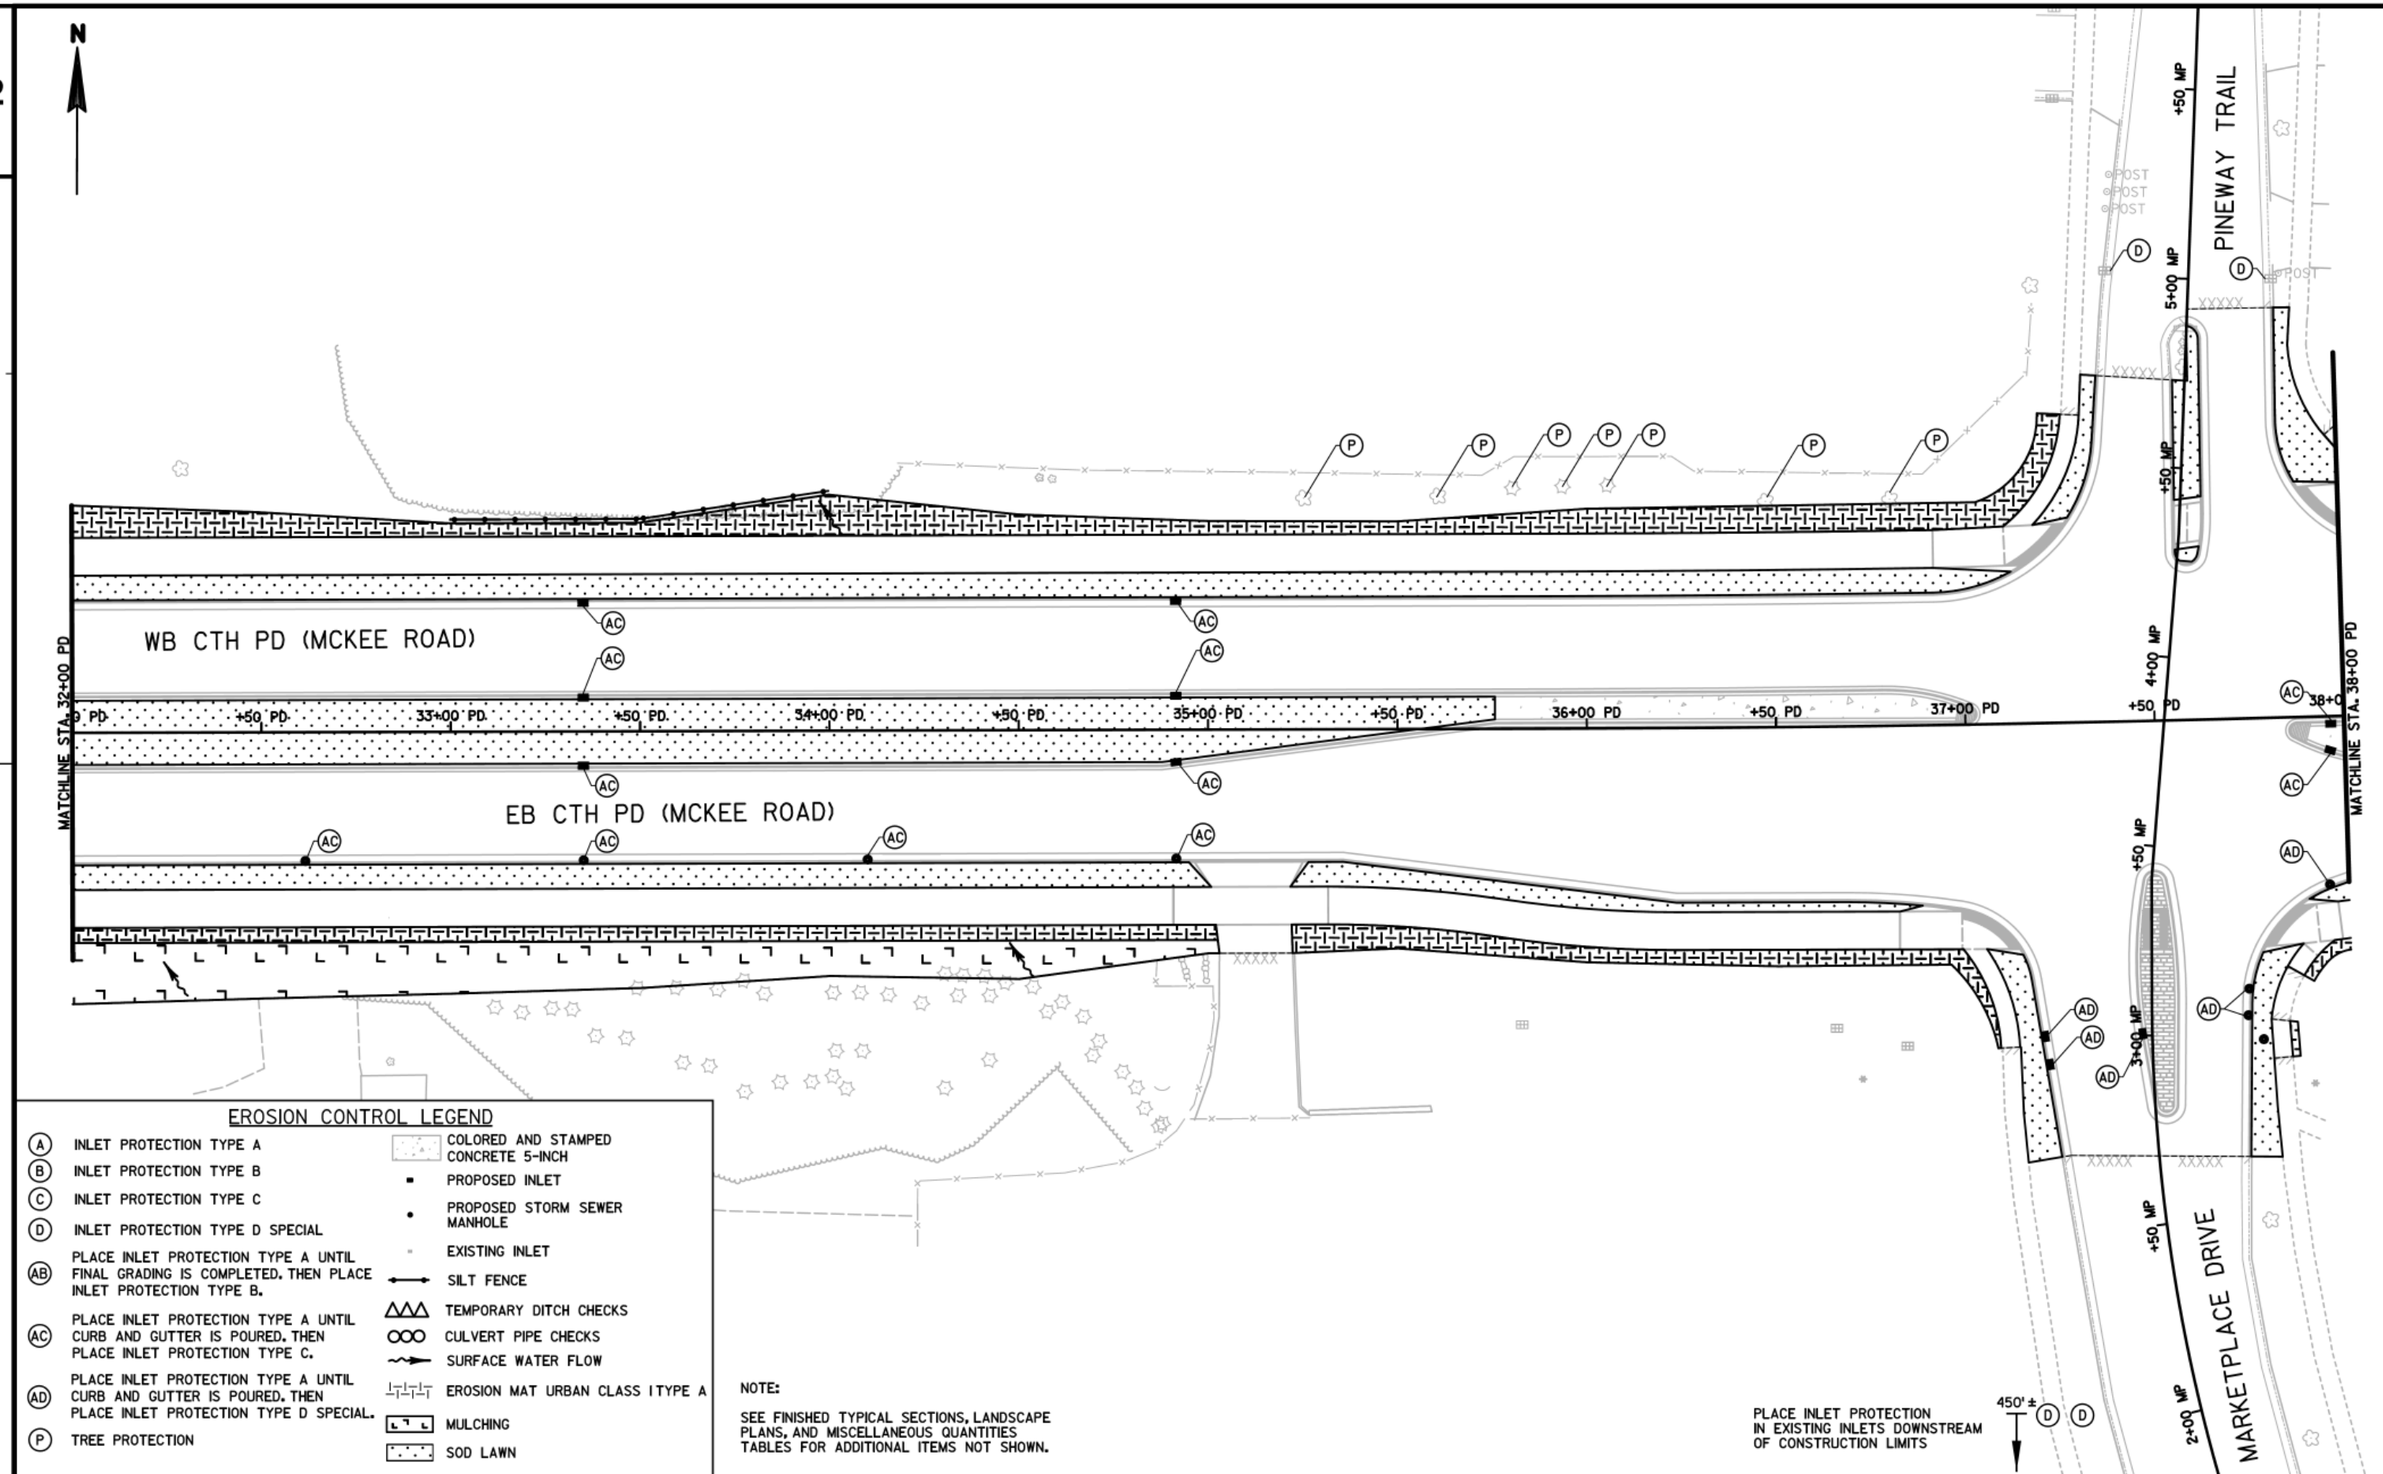

PROJECT NO:5849-02-02	HWY:CTH PD	COUNTY:DANE	EROSION CONTROL-CTH PD (MCKEE ROAD) & MARKETPLACE/PINEWAY	SHEET	E

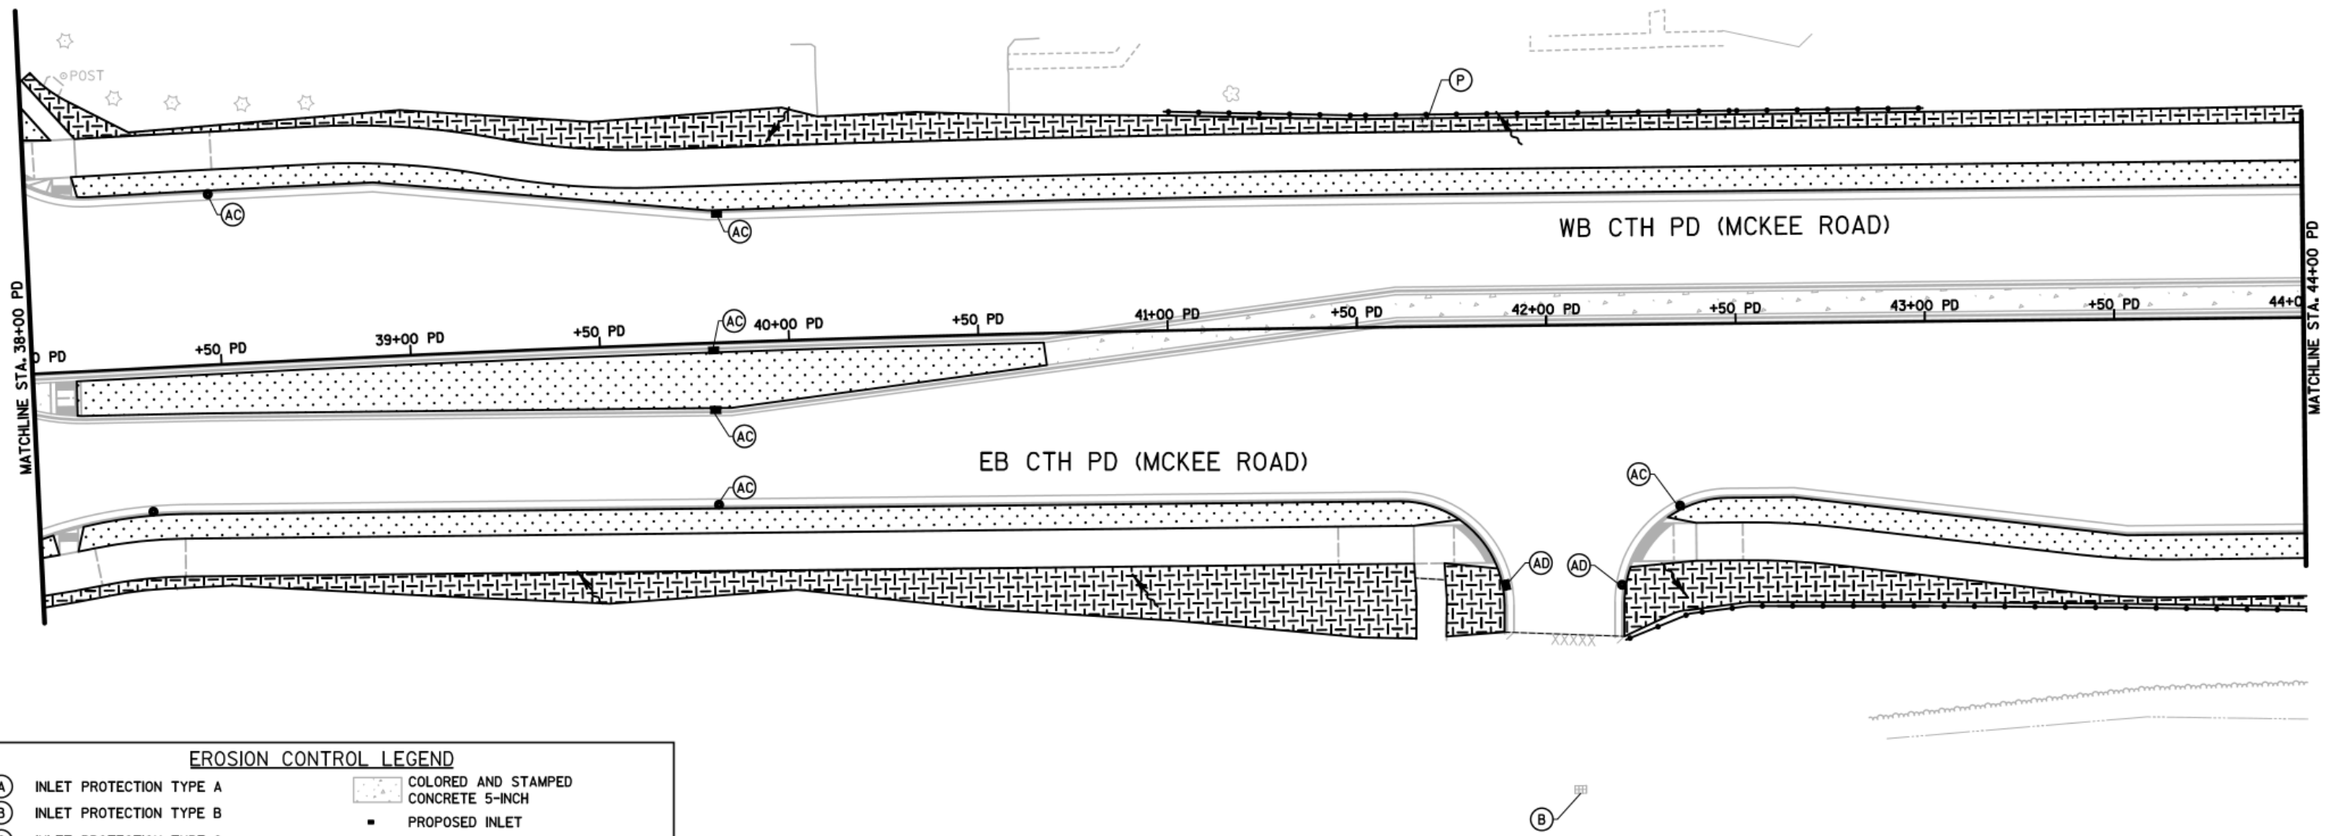

EROSION CONTROL LEGEND

- (A) INLET PROTECTION TYPE A
- (B) INLET PROTECTION TYPE B
- (C) INLET PROTECTION TYPE C
- (D) INLET PROTECTION TYPE D SPECIAL
- (AB) PLACE INLET PROTECTION TYPE A UNTIL FINAL GRADING IS COMPLETED. THEN PLACE INLET PROTECTION TYPE B.
- (AC) PLACE INLET PROTECTION TYPE A UNTIL CURB AND GUTTER IS POURED. THEN PLACE INLET PROTECTION TYPE C.
- (AD) PLACE INLET PROTECTION TYPE A UNTIL CURB AND GUTTER IS POURED. THEN PLACE INLET PROTECTION TYPE D SPECIAL.
- (P) TREE PROTECTION
- COLORED AND STAMPED CONCRETE 5-INCH
- PROPOSED INLET
- PROPOSED STORM SEWER MANHOLE
- EXISTING INLET
- SILT FENCE
- TEMPORARY DITCH CHECKS
- CULVERT PIPE CHECKS
- SURFACE WATER FLOW
- EROSION MAT URBAN CLASS I TYPE A
- MULCHING
- SOD LAWN

NOTE:

SEE FINISHED TYPICAL SECTIONS, LANDSCAPE PLANS, AND MISCELLANEOUS QUANTITIES TABLES FOR ADDITIONAL ITEMS NOT SHOWN.

PROJECT NO:5849-02-02	HWY:CTH PD	COUNTY:DANE	EROSION CONTROL - CTH PD (MCKEE ROAD)	SHEET	E

EROSION CONTROL LEGEND

- (A) INLET PROTECTION TYPE A
- (B) INLET PROTECTION TYPE B
- (C) INLET PROTECTION TYPE C
- (D) INLET PROTECTION TYPE D SPECIAL
- (AB) PLACE INLET PROTECTION TYPE A UNTIL FINAL GRADING IS COMPLETED. THEN PLACE INLET PROTECTION TYPE B.
- (AC) PLACE INLET PROTECTION TYPE A UNTIL CURB AND GUTTER IS POURED. THEN PLACE INLET PROTECTION TYPE C.
- (AD) PLACE INLET PROTECTION TYPE A UNTIL CURB AND GUTTER IS POURED. THEN PLACE INLET PROTECTION TYPE D SPECIAL.
- (P) TREE PROTECTION
- COLORED AND STAMPED CONCRETE 5-INCH
- PROPOSED INLET
- PROPOSED STORM SEWER MANHOLE
- EXISTING INLET
- SILT FENCE
- TEMPORARY DITCH CHECKS
- CULVERT PIPE CHECKS
- SURFACE WATER FLOW
- EROSION MAT URBAN CLASS I TYPE A
- MULCHING
- SOD LAWN

NOTE:

SEE FINISHED TYPICAL SECTIONS, LANDSCAPE PLANS, AND MISCELLANEOUS QUANTITIES TABLES FOR ADDITIONAL ITEMS NOT SHOWN.

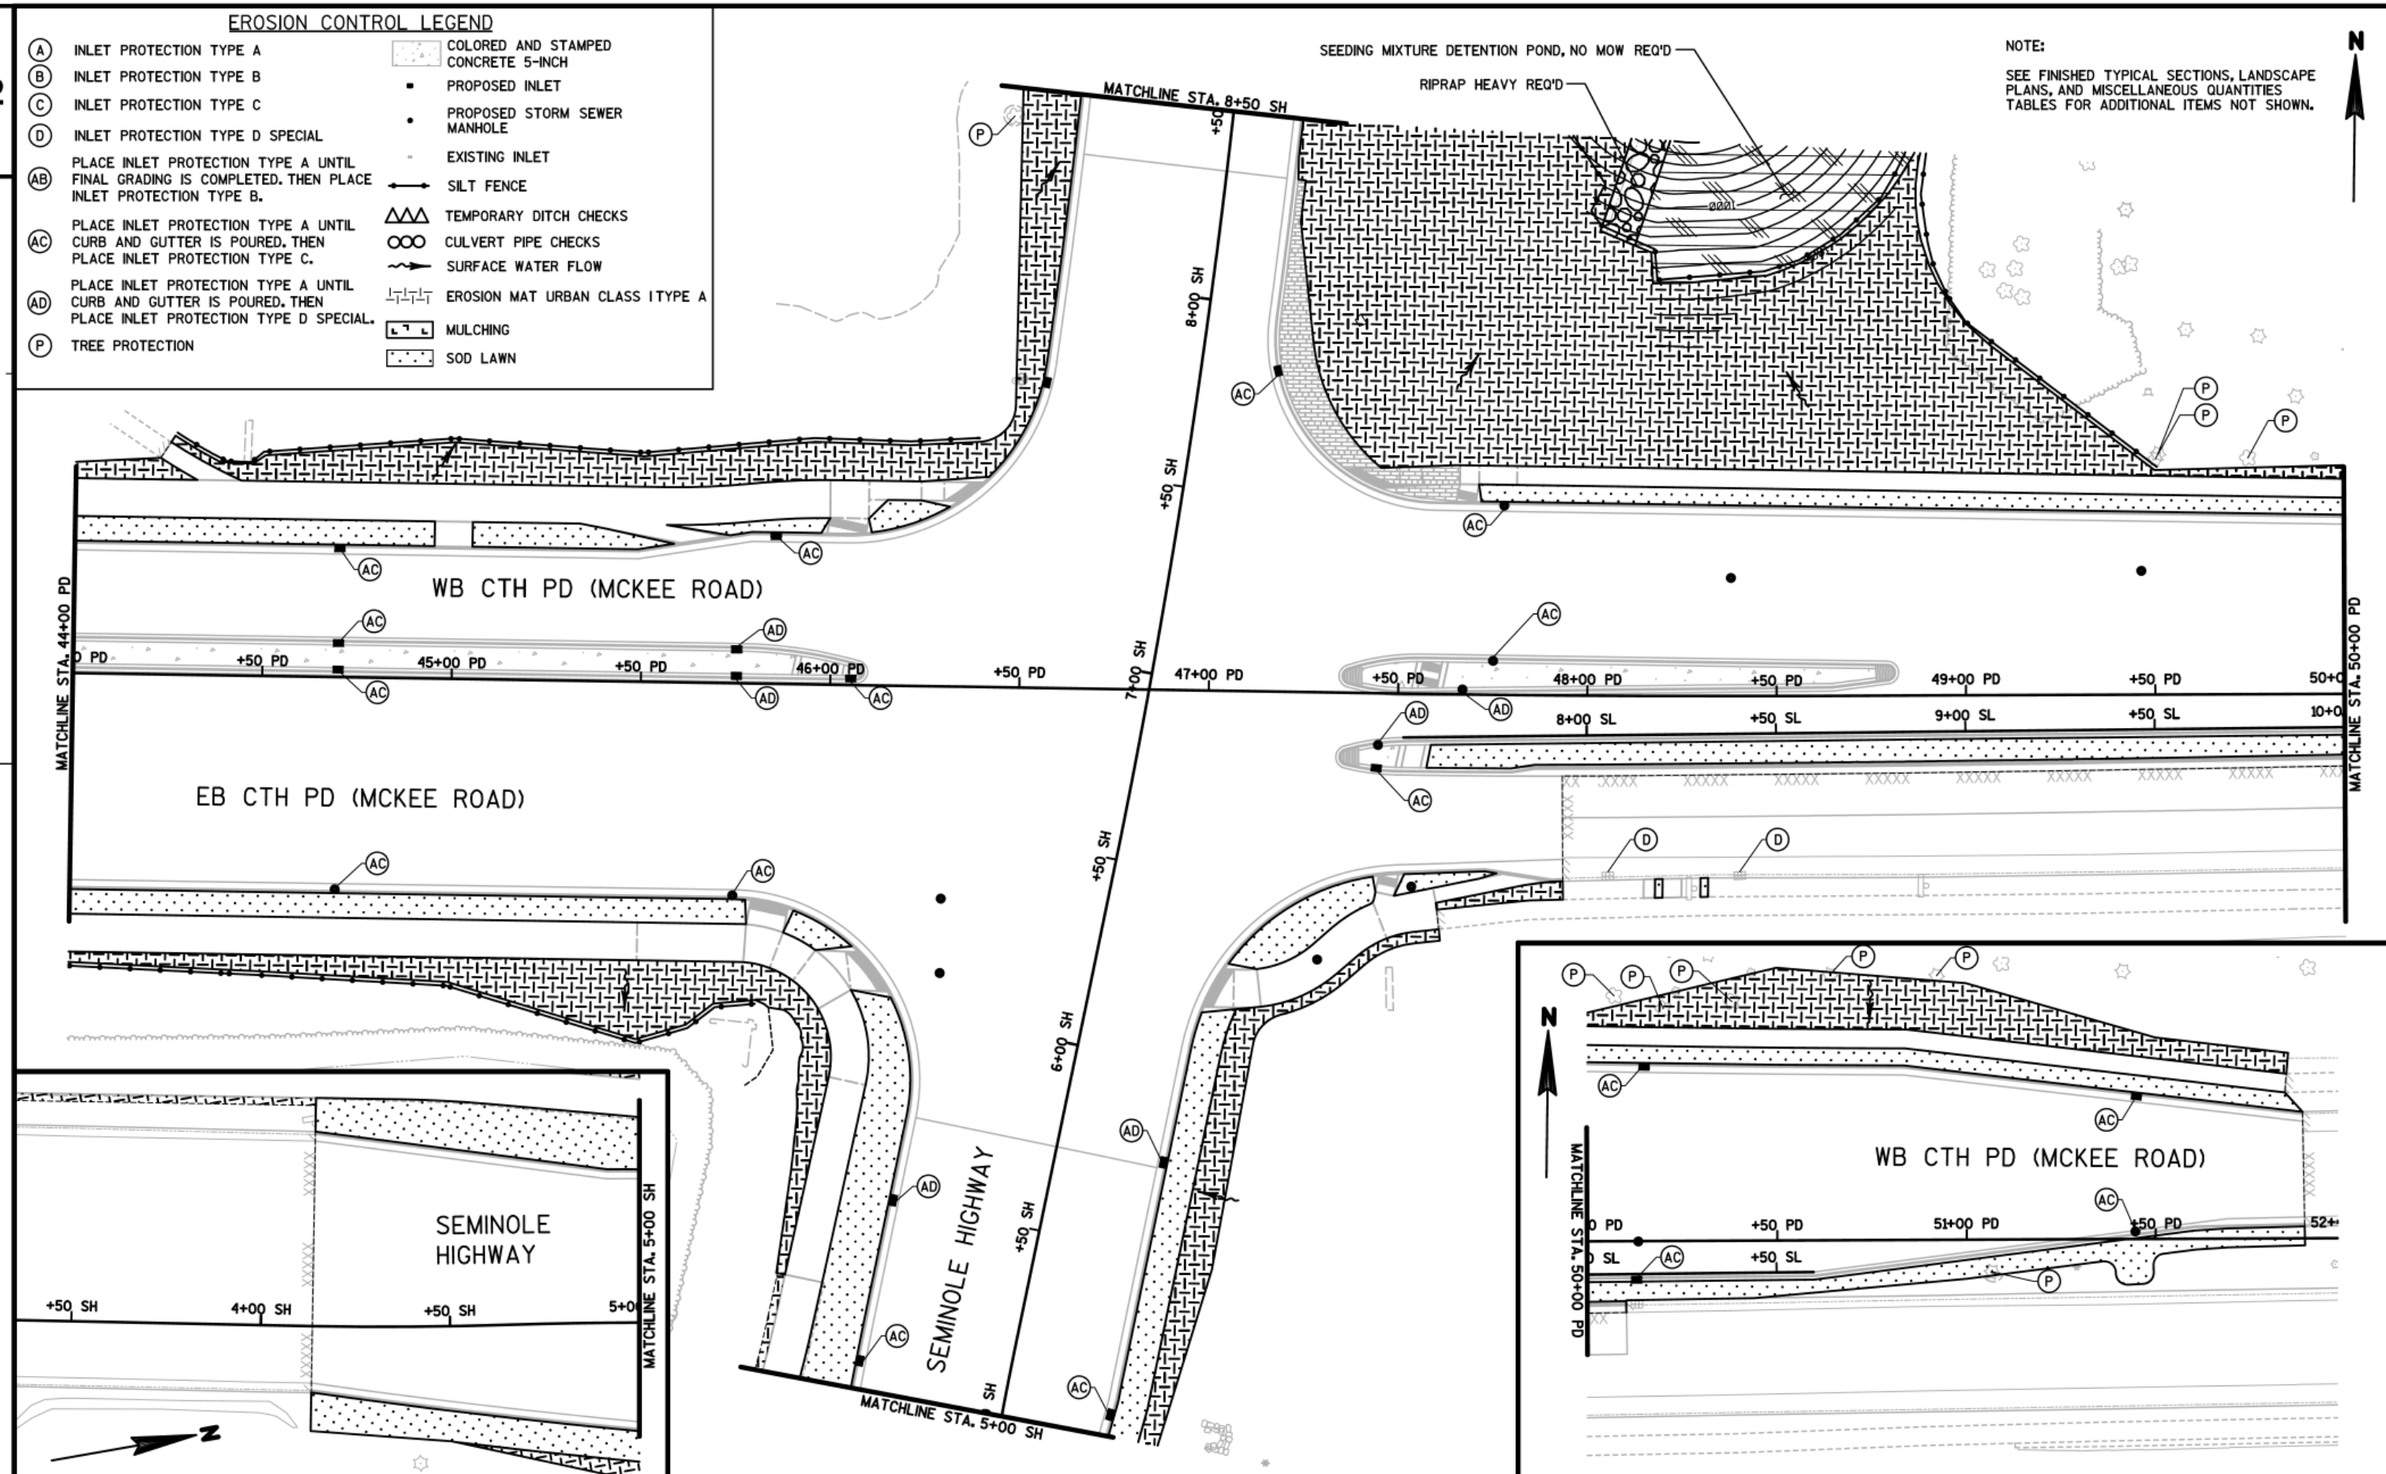

PROJECT NO:5849-02-02	HWY:CTH PD	COUNTY:DANE	EROSION CONTROL - CTH PD (MCKEE ROAD) & SEMINOLE HIGHWAY	SHEET	E

2

EROSION CONTROL LEGEND

- (A) INLET PROTECTION TYPE A
- (B) INLET PROTECTION TYPE B
- (C) INLET PROTECTION TYPE C
- (D) INLET PROTECTION TYPE D SPECIAL
- (AB) PLACE INLET PROTECTION TYPE A UNTIL FINAL GRADING IS COMPLETED. THEN PLACE INLET PROTECTION TYPE B.
- (AC) PLACE INLET PROTECTION TYPE A UNTIL CURB AND GUTTER IS POURED. THEN PLACE INLET PROTECTION TYPE C.
- (AD) PLACE INLET PROTECTION TYPE A UNTIL CURB AND GUTTER IS POURED. THEN PLACE INLET PROTECTION TYPE D SPECIAL.
- (P) TREE PROTECTION
- COLORED AND STAMPED CONCRETE 5-INCH
- PROPOSED INLET
- PROPOSED STORM SEWER MANHOLE
- EXISTING INLET
- SILT FENCE
- TEMPORARY DITCH CHECKS
- CULVERT PIPE CHECKS
- SURFACE WATER FLOW
- EROSION MAT URBAN CLASS I TYPE A
- MULCHING
- SOD LAWN

NOTE:

SEE FINISHED TYPICAL SECTIONS, LANDSCAPE PLANS, AND MISCELLANEOUS QUANTITIES TABLES FOR ADDITIONS ITEMS NOT SHOWN.

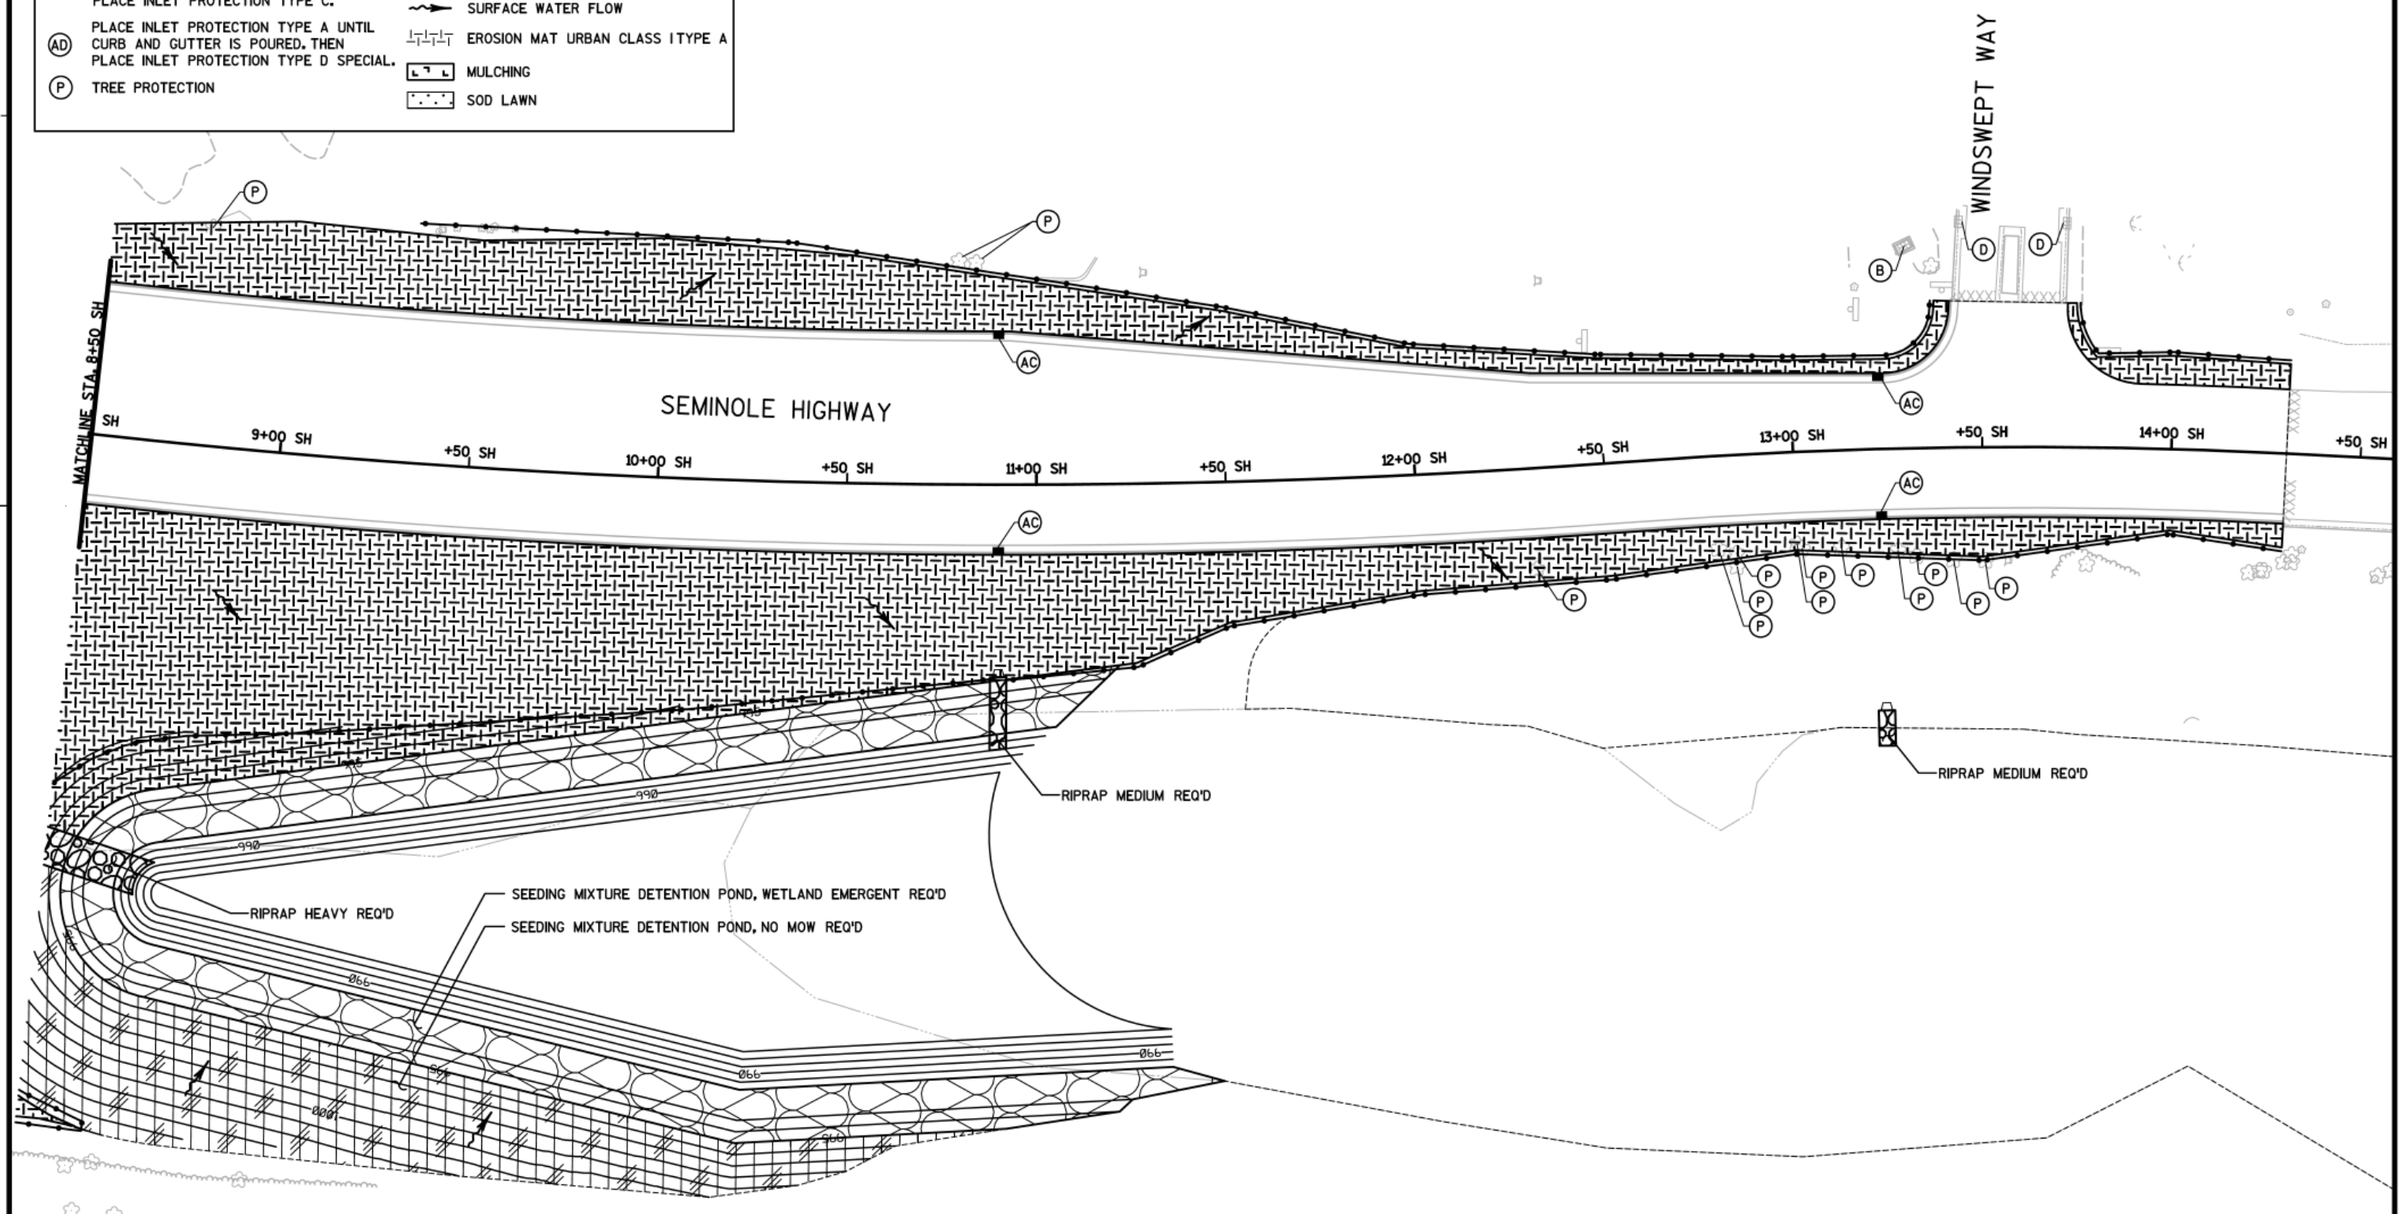

2

PROJECT NO:5849-02-02	HWY:CTH PD	COUNTY:DANE	EROSION CONTROL - SEMINOLE HIGHWAY	SHEET	E

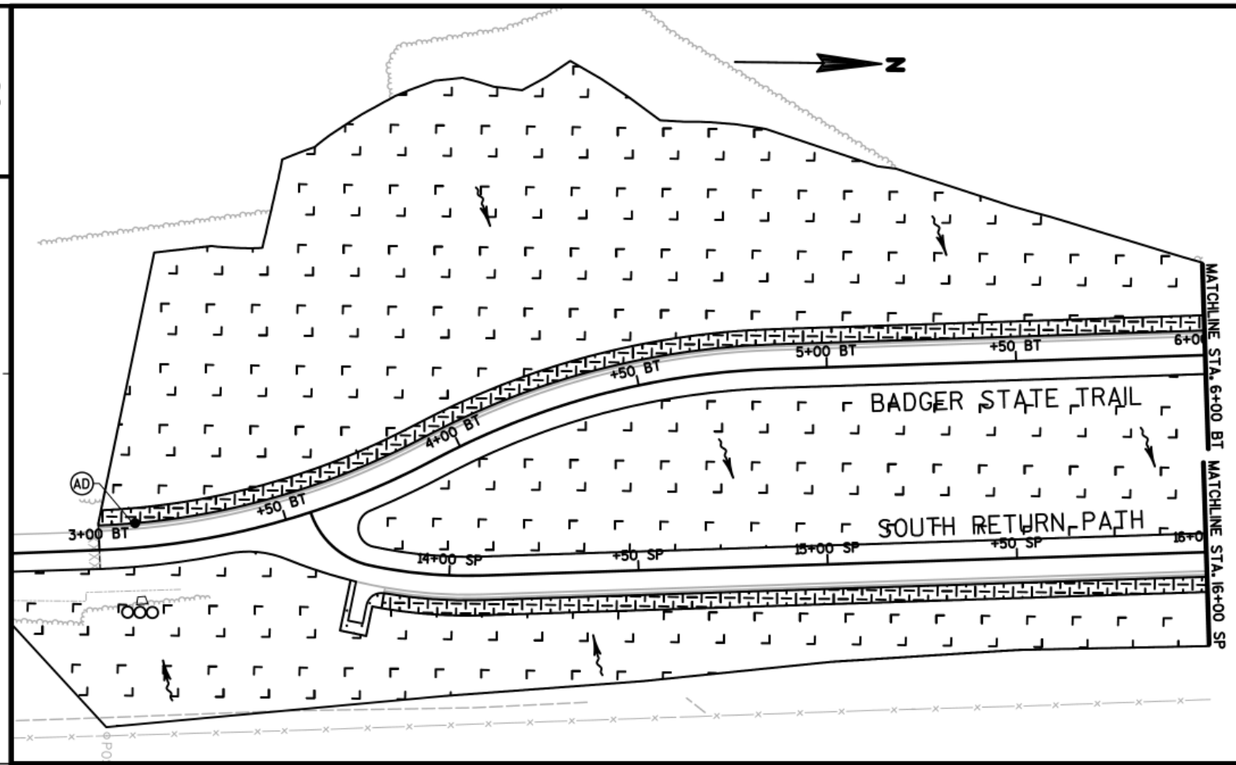

NOTE:

SEE FINISHED TYPICAL SECTIONS, LANDSCAPE PLANS, AND MISCELLANEOUS QUANTITIES TABLES FOR ADDITIONAL ITEMS NOT SHOWN.

EROSION CONTROL LEGEND
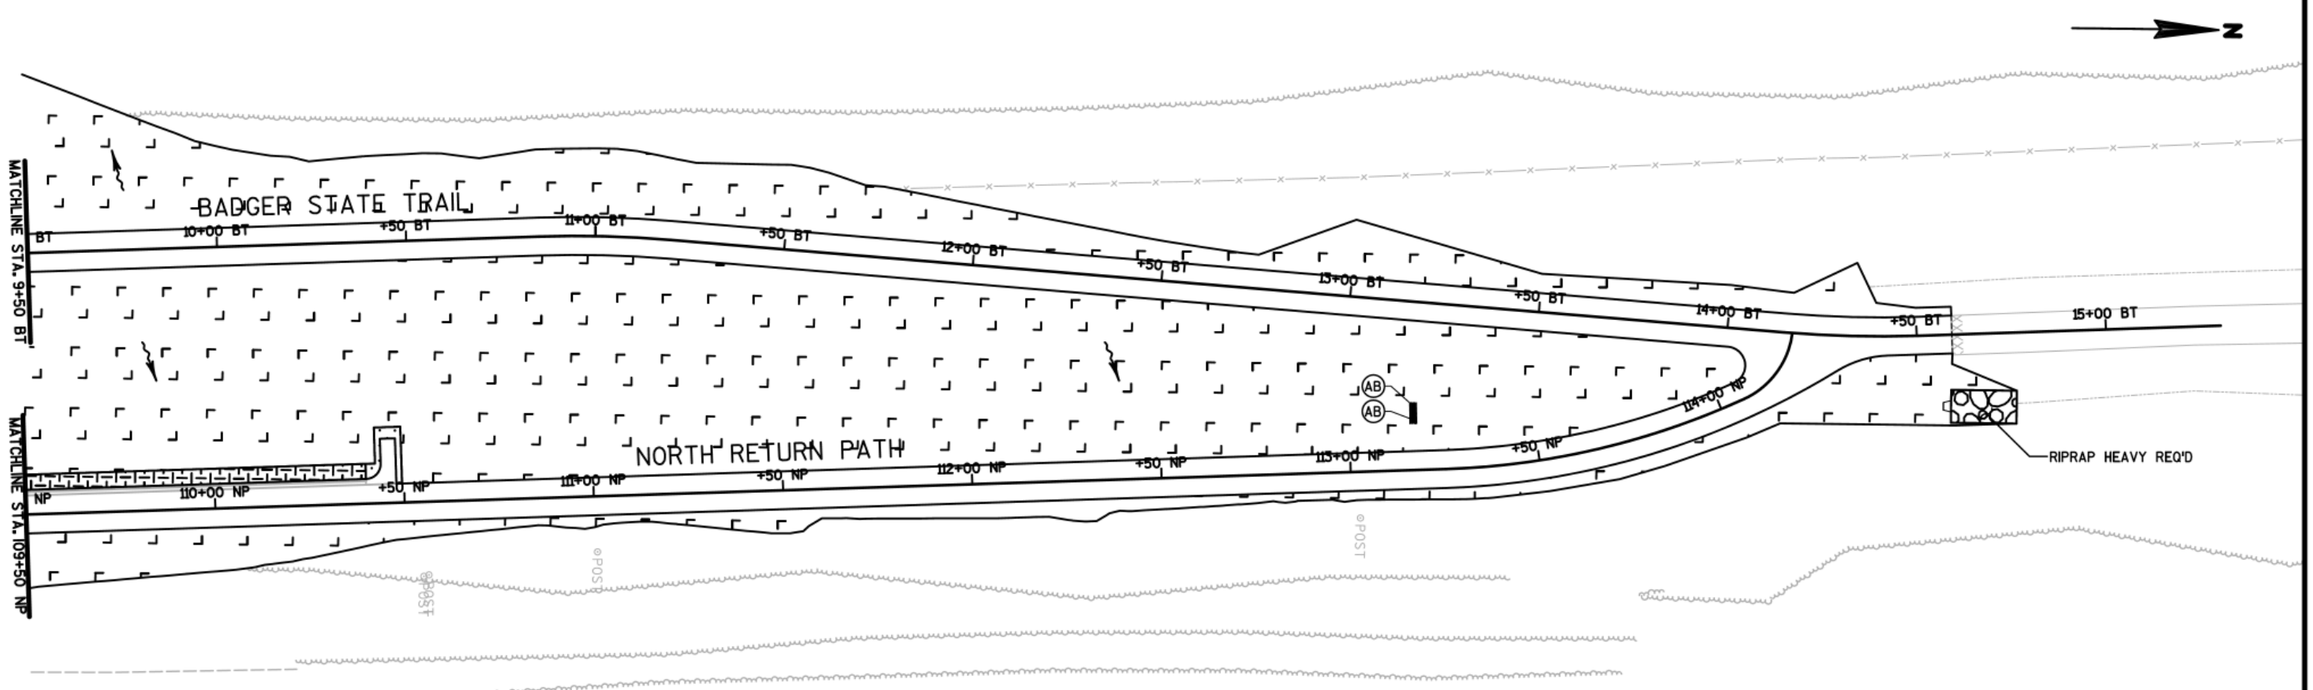
- (A) INLET PROTECTION TYPE A
- (B) INLET PROTECTION TYPE B
- (C) INLET PROTECTION TYPE C
- (D) INLET PROTECTION TYPE D SPECIAL
- (AB) PLACE INLET PROTECTION TYPE A UNTIL FINAL GRADING IS COMPLETED. THEN PLACE INLET PROTECTION TYPE B.
- (AC) PLACE INLET PROTECTION TYPE A UNTIL CURB AND GUTTER IS POURED. THEN PLACE INLET PROTECTION TYPE C.
- (AD) PLACE INLET PROTECTION TYPE A UNTIL CURB AND GUTTER IS POURED. THEN PLACE INLET PROTECTION TYPE D SPECIAL.
- (P) TREE PROTECTION
- COLORED AND STAMPED CONCRETE 5-INCH
- PROPOSED INLET
- PROPOSED STORM SEWER MANHOLE
- EXISTING INLET
- SILT FENCE
- TEMPORARY DITCH CHECKS
- CULVERT PIPE CHECKS
- SURFACE WATER FLOW
- EROSION MAT URBAN CLASS I TYPE A
- MULCHING
- SOD LAWN