PLOT DATE : 10/24/2019 8:06 AM

PLOT BY : JOSH WILBER

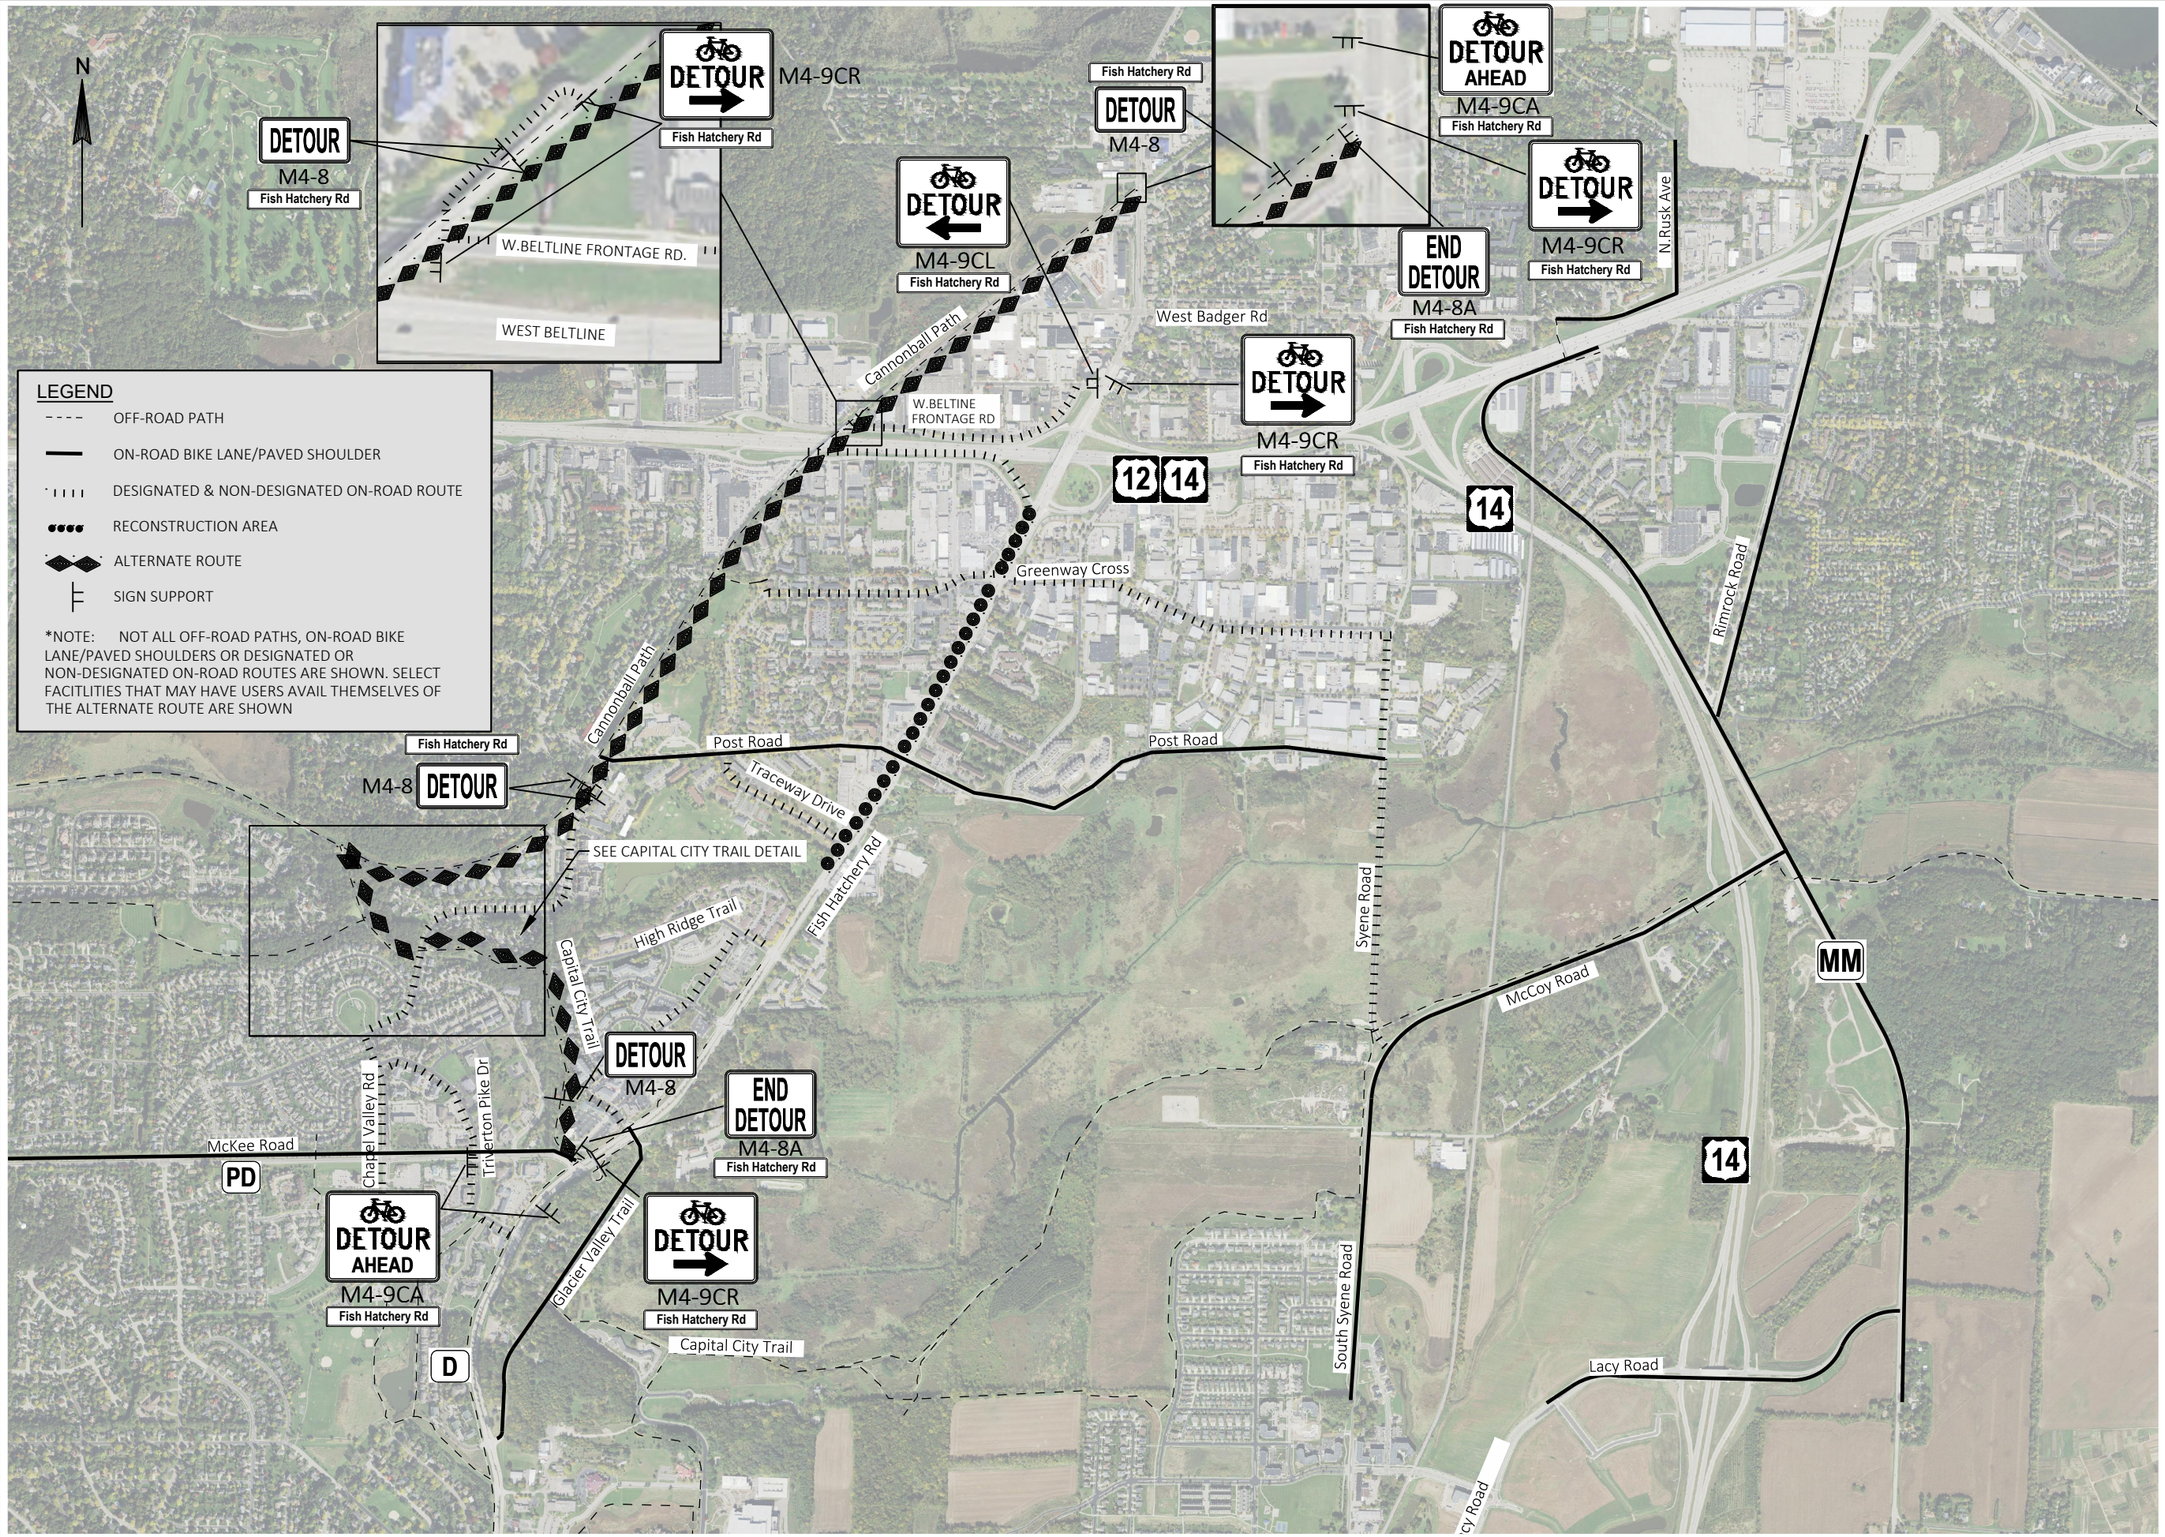

KL Engineering
[A] Better Experience
5400 King James Way
Suite 200
Madison, WI. 53719
Phone: (608) 663-1218
Phone: (800)-810-4012
http://klengineering.com
email@klengineering.com

CITY OF FITCHBURG
TRAFFIC CONTROL
ALTERNATE BIKE ROUTE
2020 CONSTRUCTION

Project No:	19-3488
Date:	07-06-2019
Designed By:	JPB
Drafted By:	JPB
Checked By:	XXXX

Revisions: XX-XX-XXXX

SHEET NO.

FILE NAME : G:\FITCHBRG\18013-000\CIVIL3D\SHEETSPLAN\TRAFFIC CONTROL\026102-TC- 2020 BIKE PATH ALT ROUTE PLAN SHEET.DWG

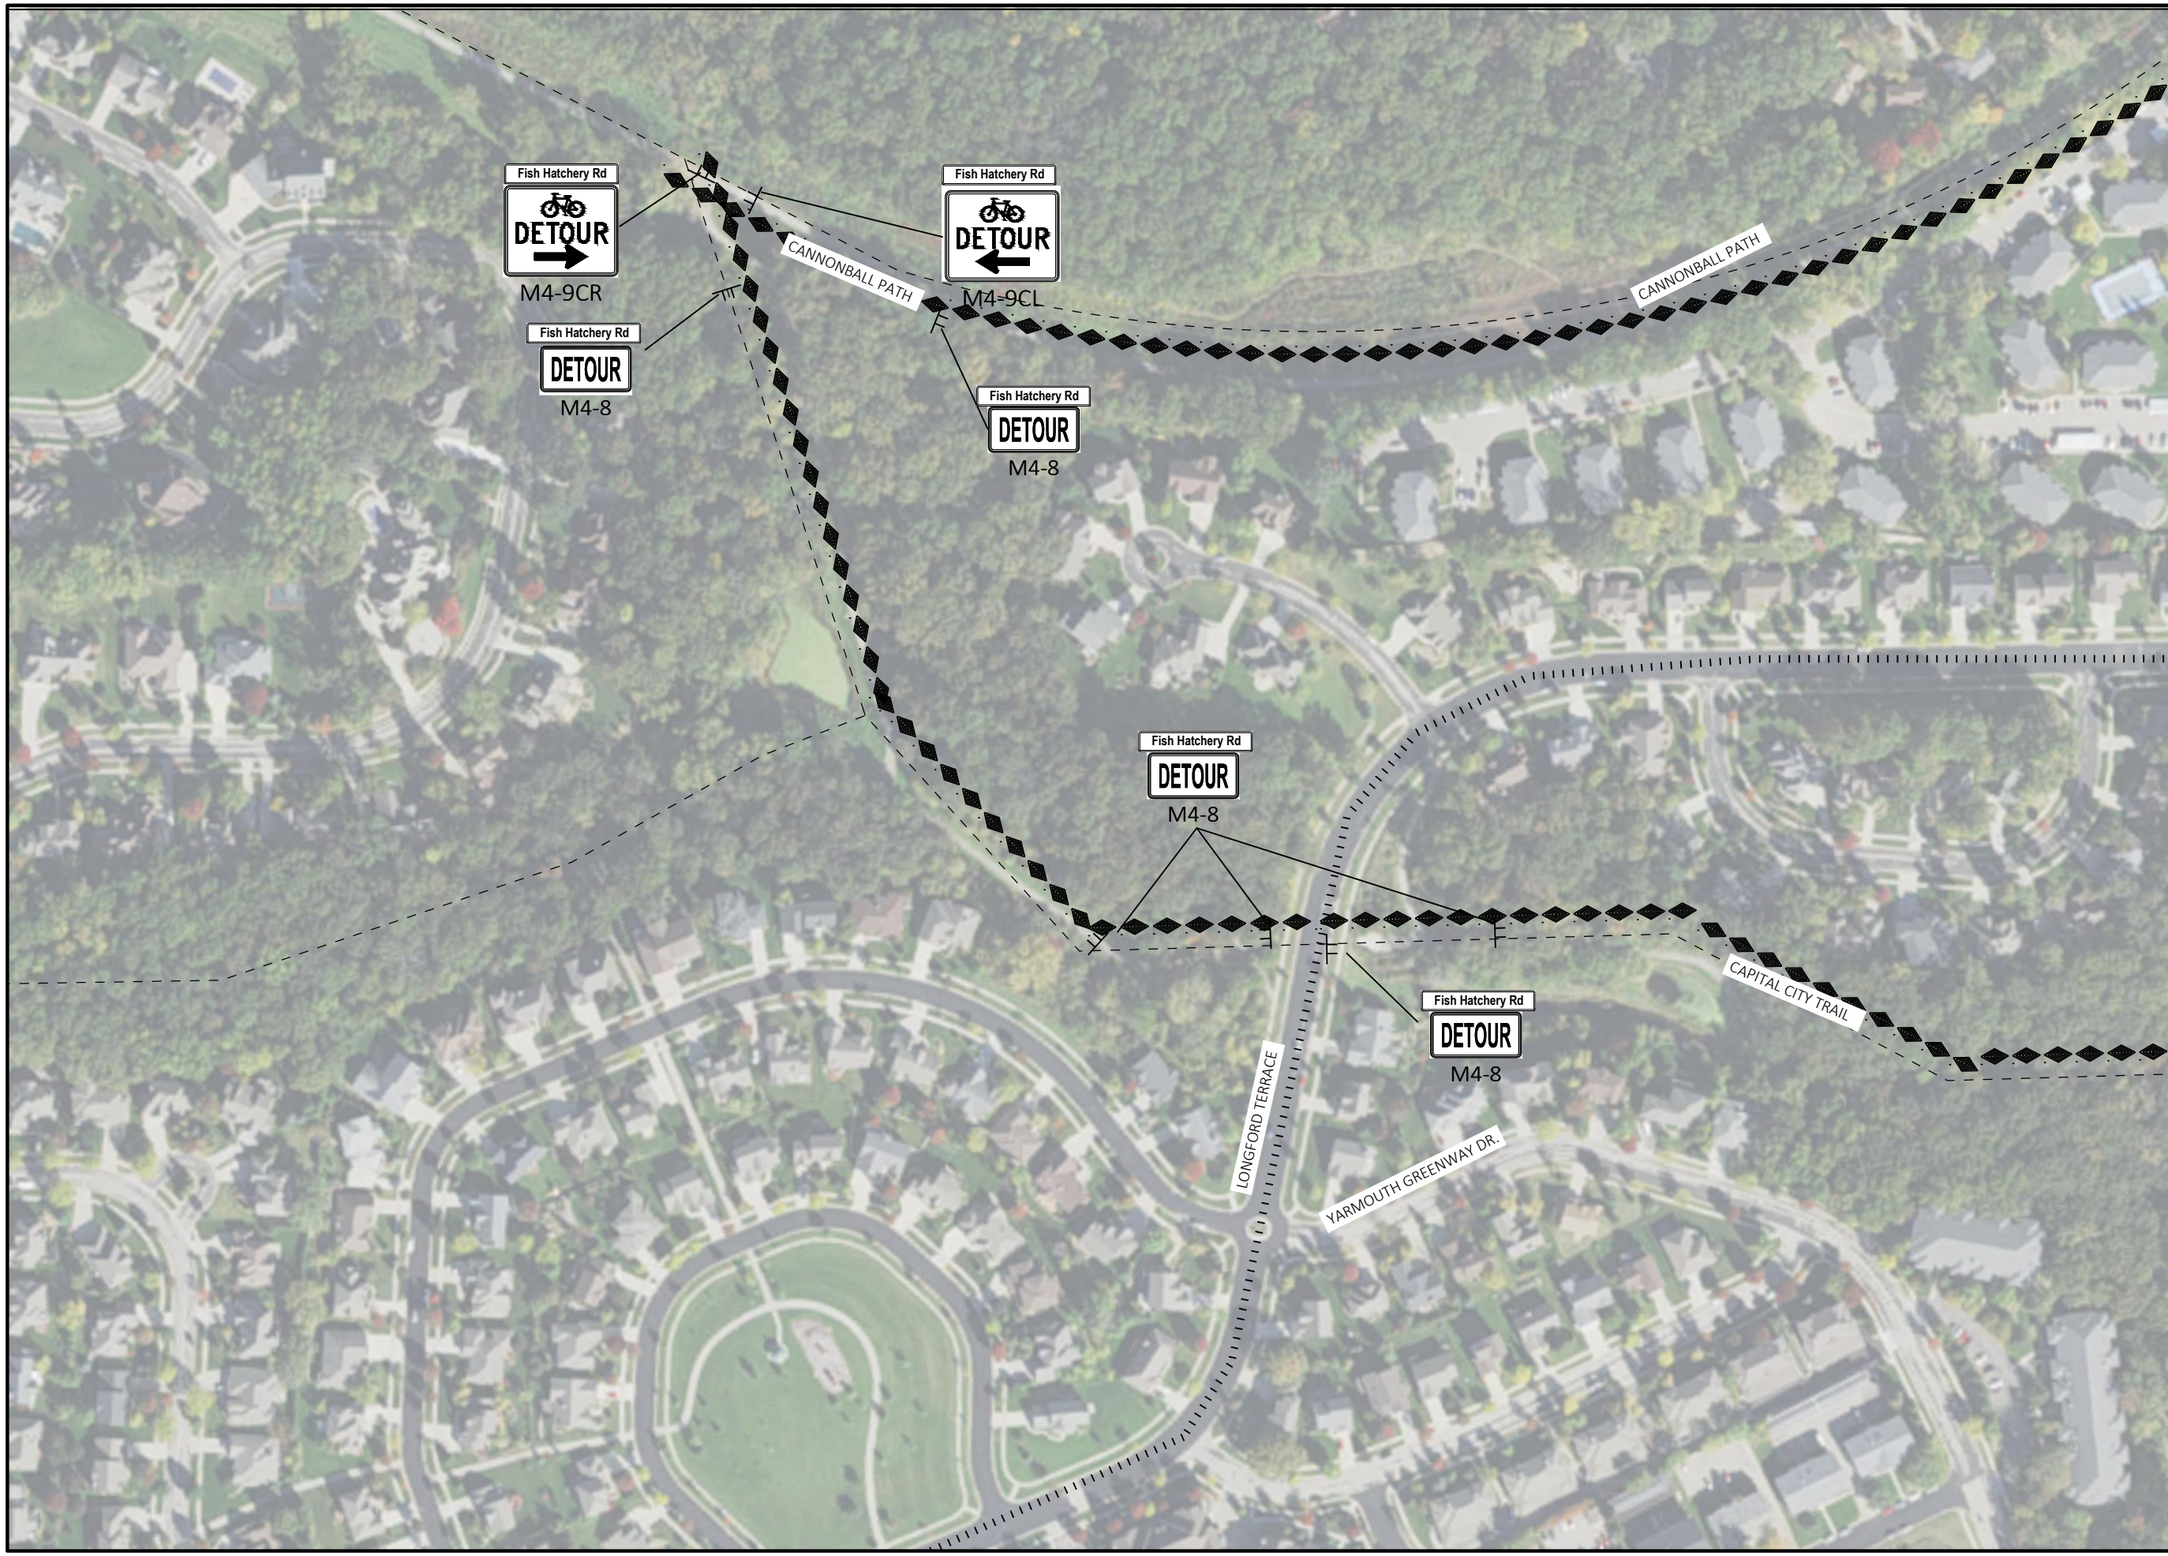

KL Engineering
[A] Better Experience
5400 King James Way
Suite 200
Madison, WI. 53719
Phone: (608) 663-1218
Phone: (800)-810-4012
http://klengineering.com
email@klengineering.com

CITY OF FITCHBURG

TRAFFIC CONTROL
ALTERNATE BIKE ROUTE 2020 CONSTRUCTION
CAPITAL CITY TRAIL DETAIL

Project No:	19-3488
Date:	07-06-2019
Designed By:	JPB
Drafted By:	JPB
Checked By:	XXXX

Revisions: XX-XX-XXXX

SHEET NO.

PLOT DATE : 10/24/2019 8:06 AM

PLOT BY : JOSH WILBER

FILE NAME : G:\FITCHBRG\18013-000\CIVIL3D\SHEETSPLAN\TRAFFIC CONTROL\026102-TC- 2020 BIKE PATH ALT ROUTE PLAN SHEET.DWG