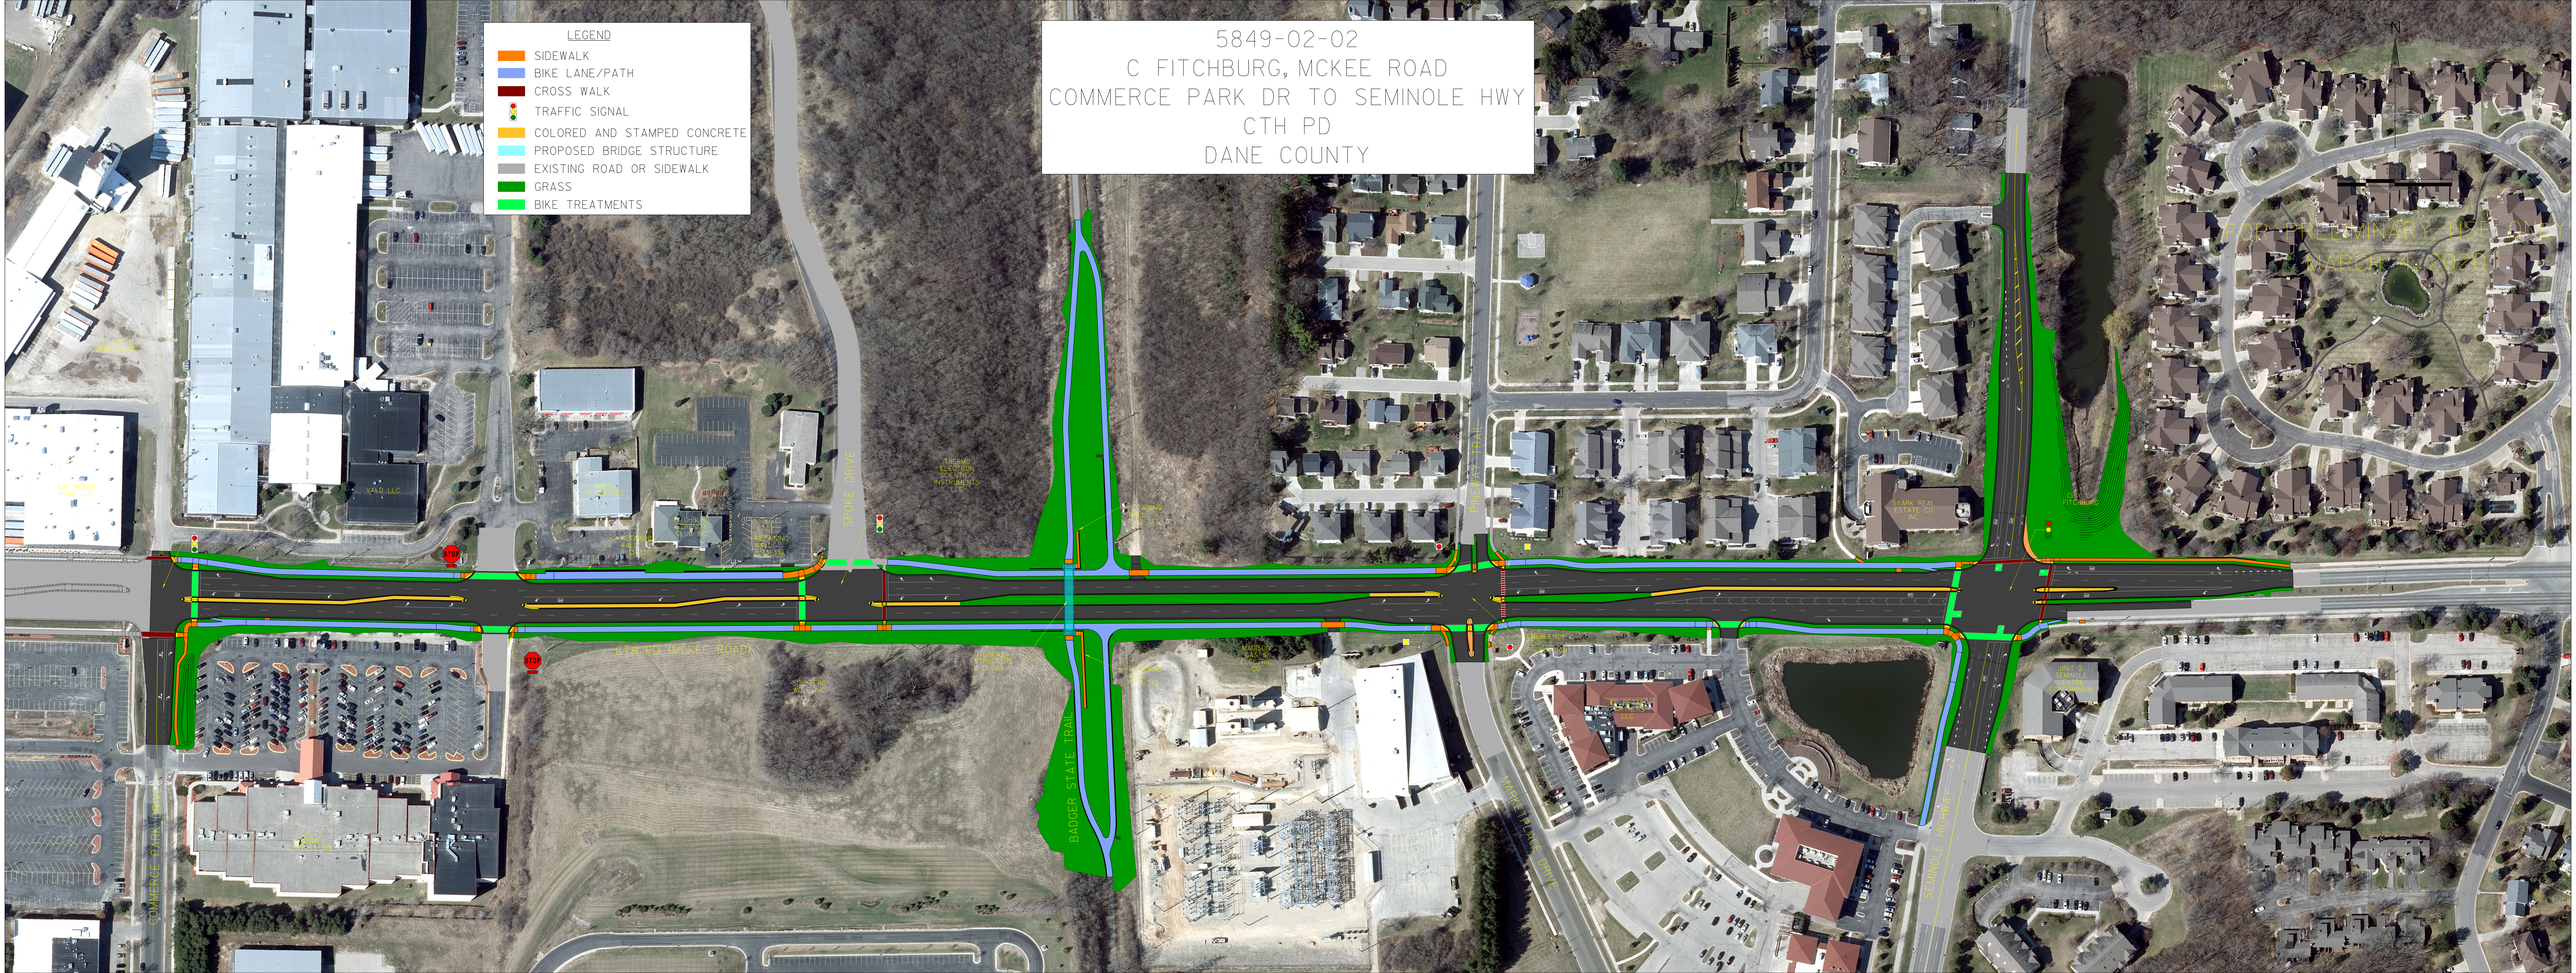
5849-02-02
C FITCHBURG, MCKEE ROAD
COMMERCE PARK DR TO SEMINOLE HWY
CTH PD
DANE COUNTY
LEGEND
SIDEWALK
BIKE LANE/PATH
CROSS WALK
TRAFFIC SIGNAL
COLORED AND STAMPED CONCRETE
PROPOSED BRIDGE STRUCTURE
EXISTING ROAD OR SIDEWALK
GRASS
BIKE TREATMENTS
SPOKE DRIVE
BADGER STATE TRAIL
STOP
STOP