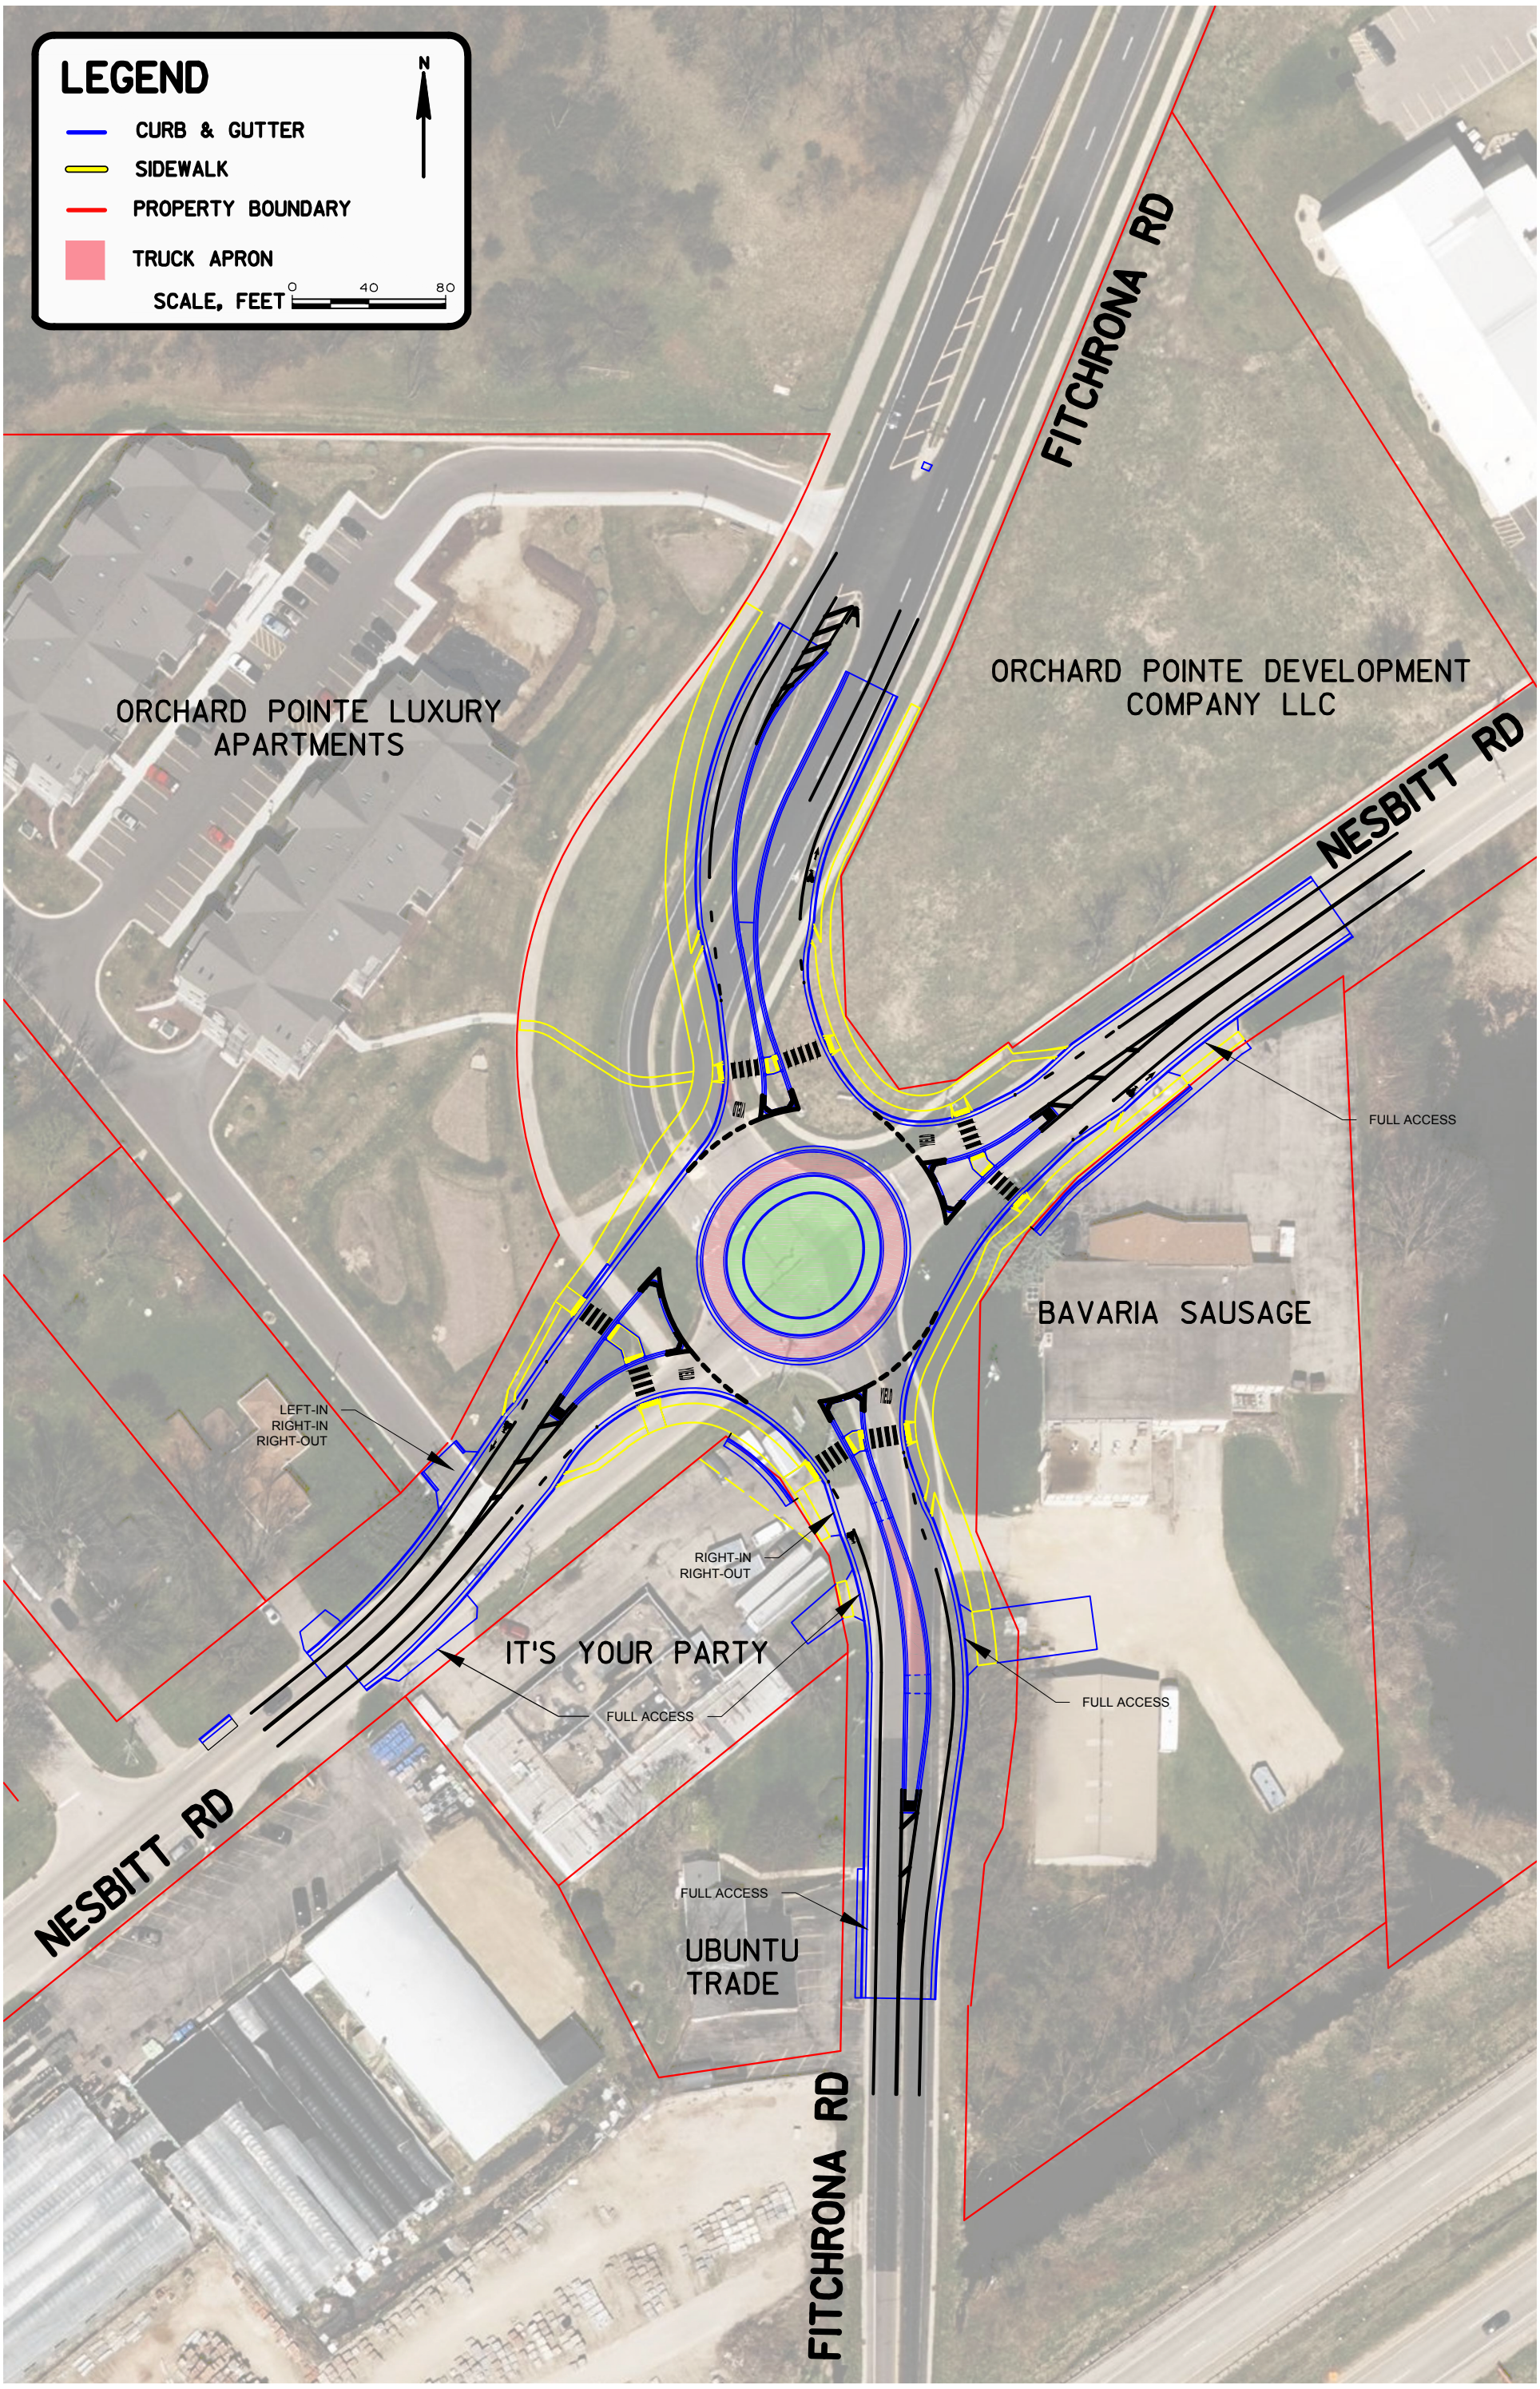


THE CITY OF Fitchburg WISCONSIN Good idea!

AECOM

Project No. 60560186

# FINAL ROUNDABOUT LAYOUT

MAY 2019