2

2

BADGER STATE TRAIL DETOUR FOR STAGES 4 & 5 SHOWN IN RED

DETOUR SIGN LOCATION

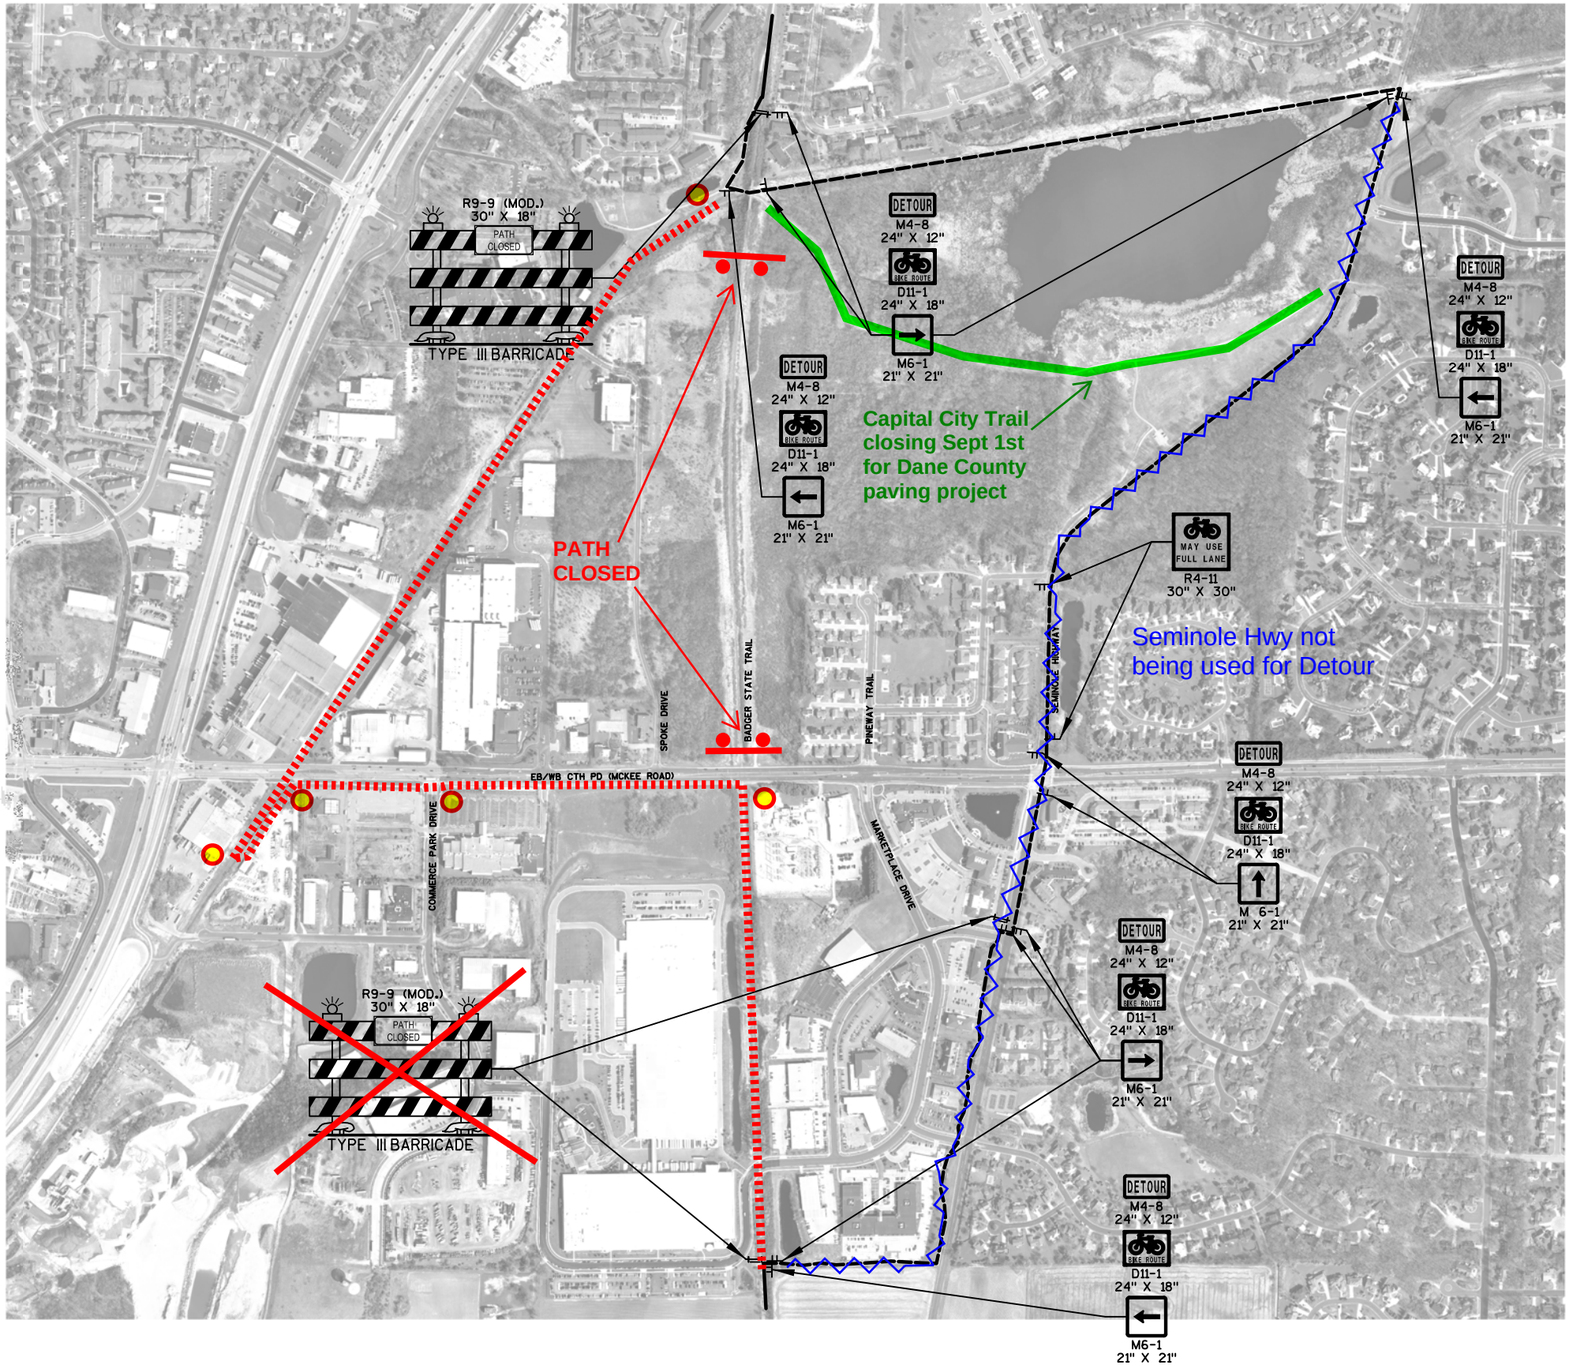

PROJECT NO:5849-02-02	HWY:CTH PD	COUNTY:DANE	TRAFFIC CONTROL - STAGE ~~3~~, 4, 5A BIKE DETOUR	SHEET 154	E

FILE NAME : S:\MAD\1200--1299\1275\027\Micros\PLAN\026108_Bike Detour.dgn PLOT DATE : 7/25/2019 PLOT BY : _username_ PLOT NAME : PLOT SCALE : $$.....plotscale.....$$ WISDOT/CADDS SHEET 42